



PROPOSED TYPICAL ELEVATION TIMBER DOUBLE GLAZED
SASH WINDOWS TO BE USED TO FRONT & REAR.

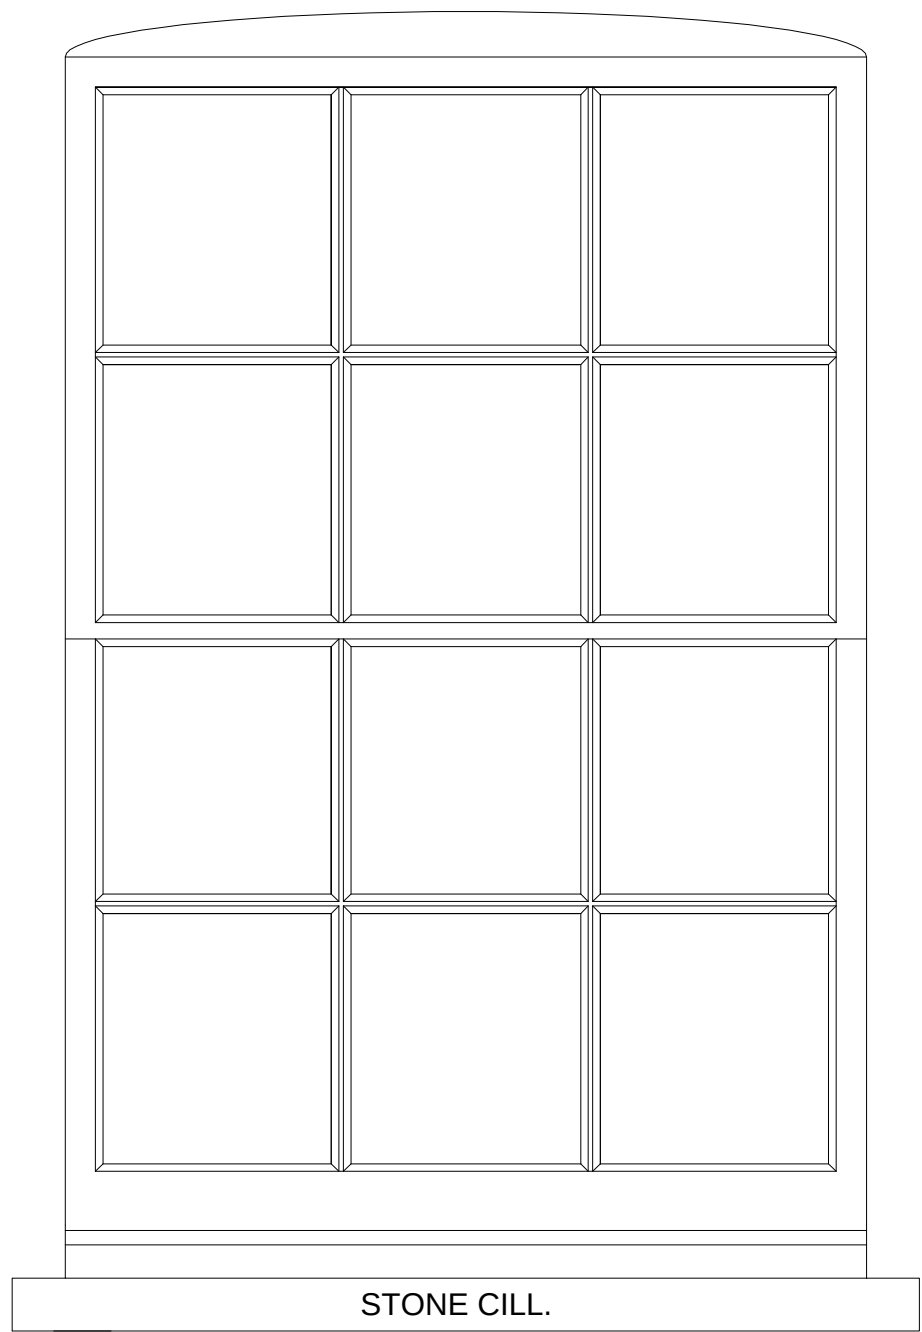

26mm

32mm

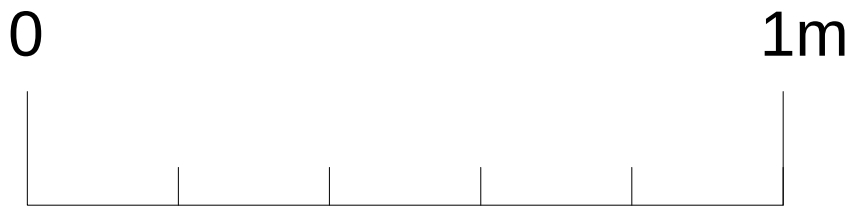

Michael Pearce & Associates Ltd
Chartered Surveyors - Architectural Consultants

Tel 01903 786839
Mob 07812 195560
e-mail:michael@mpa-surveyors.co.uk

ALTERATIONS.
TROY HOUSE EAST, 83 TARRANT STREET.
ARUNDEL. WEST SUSSEX. BN18 9DN.

DRW NO 11 SCALE 1/10 (A3)
PROPOSED FRONT AND REAR WINDOWS
ELEVATION.