


PROPOSED PLAN - FIRST FLOOR
SCALE 1:100

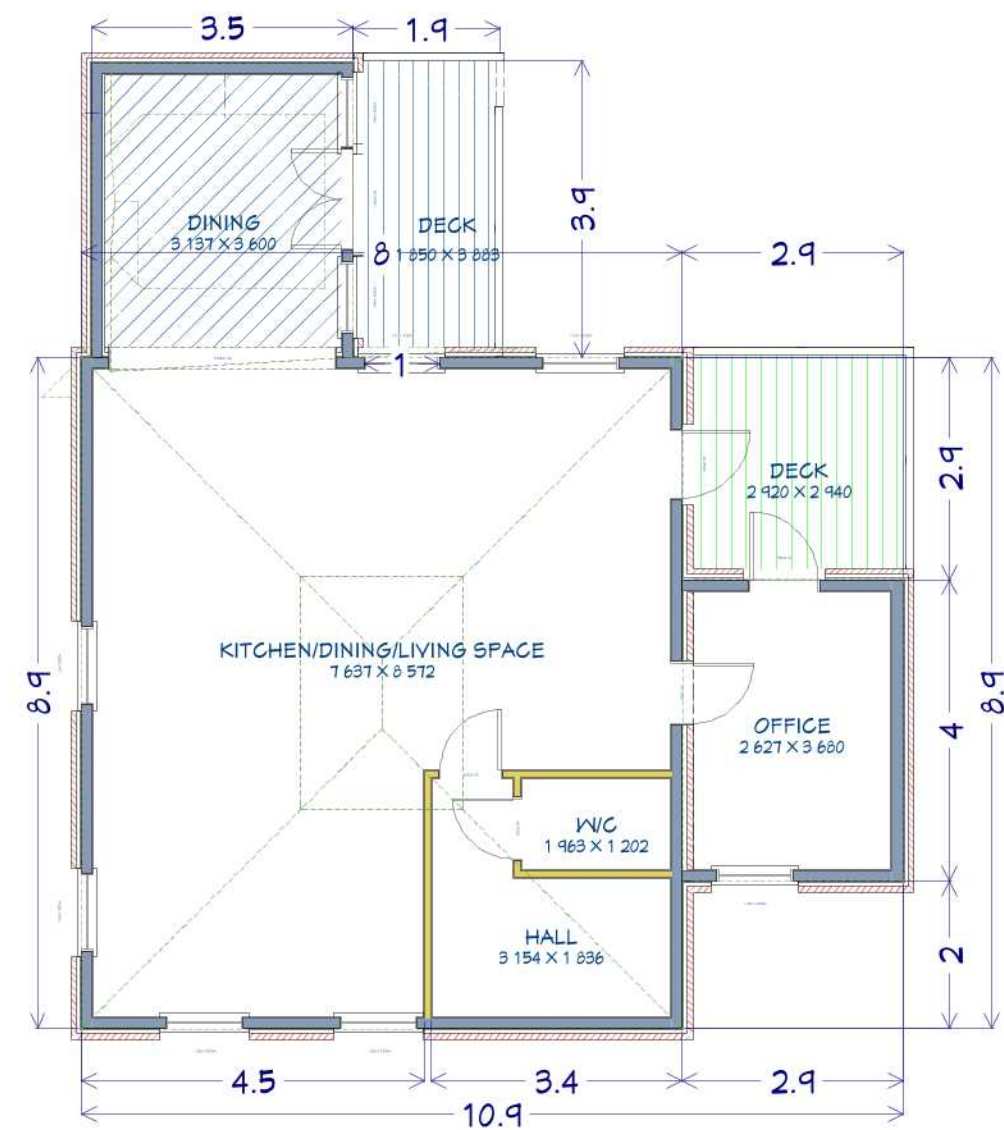

TOWER
HOUSE
GARDENS