


EXISTING

PLAN - FIRST FLOOR  
SCALE 1:100

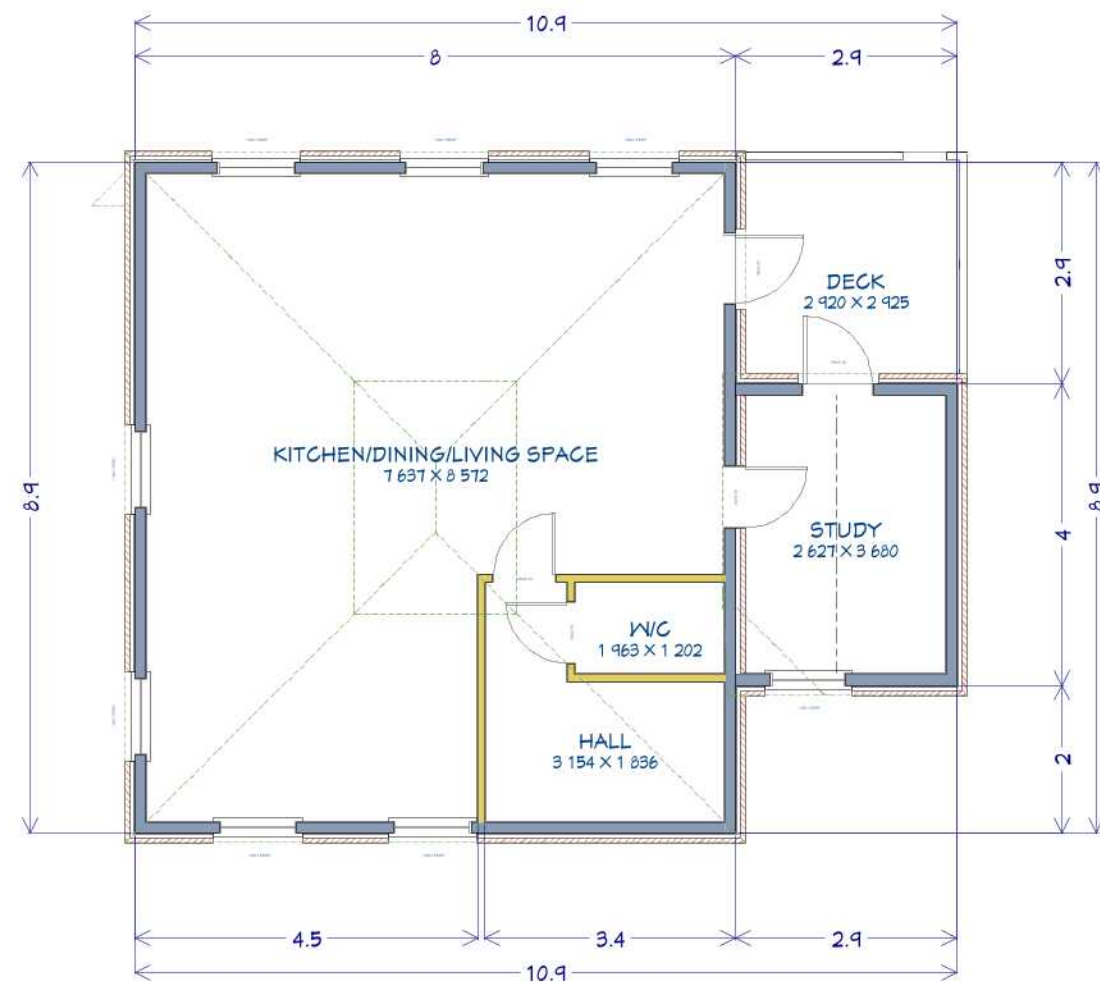

TOWER  
HOUSE  
GARDENS

LONDON ROAD