ARUN DISTRICT COUNCIL AB/88/19/PL
PP1249 101-04 SITE PLAN WITH ROOF PLAN.dgn

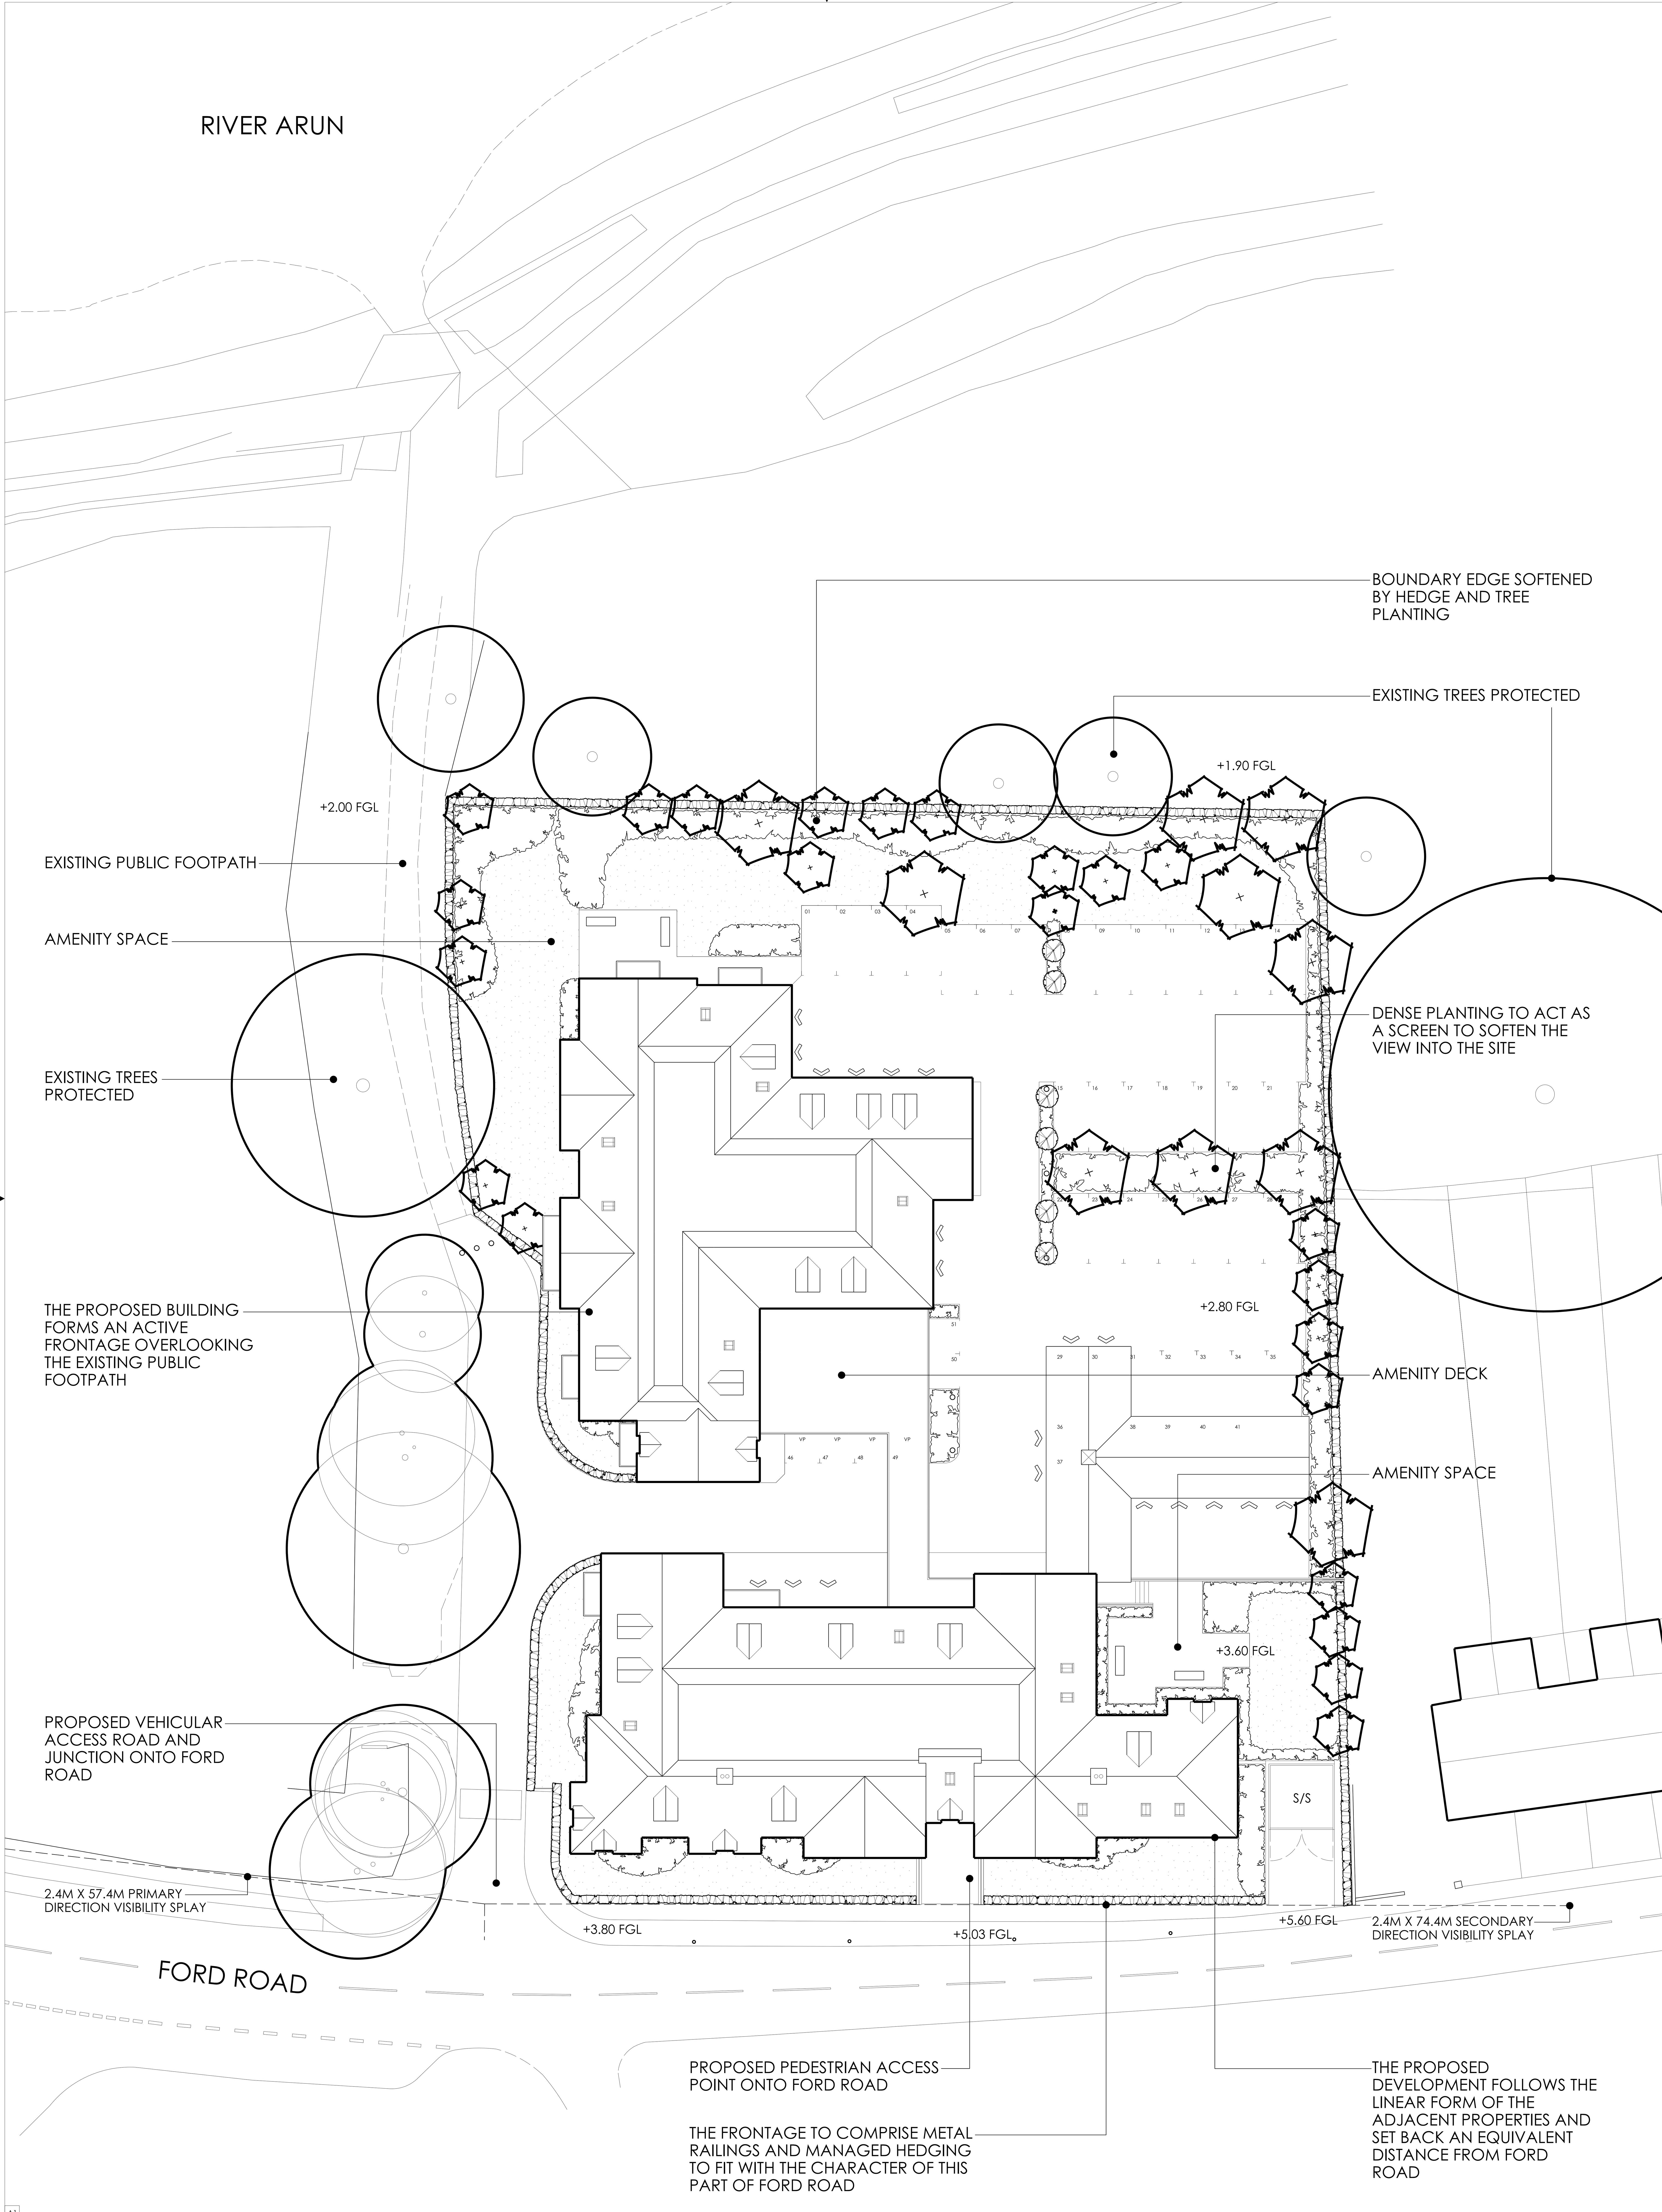

A1

POPE PRIESTLEY ARCHITECTS

ARCHITECTURE | TOWN PLANNING | URBAN DESIGN

UNIT 15, VICARAGE FARM BUSINESS PARK, WINCHESTER ROAD, FAIR OAK, HAMPSHIRE SO50 7HD T: +44 (0)23 80335228 E: info@popepriestley.co.uk

CONTRACTORS MUST CHECK ALL DIMENSIONS ON SITE, ONLY FIGURED DIMENSIONS ARE TO BE WORKED FROM DISCREPANCIES MUST BE REPORTED TO THE ARCHITECT BEFORE PROCEEDING DRAWING WAS PREPARED IN MICROSTATION FORMAT. DRAWINGS EXPORTED IN OTHER FORMATS MAY DIFFER, REFER TO ORIGINAL DRAWING FOR TRUE FORMAT. THIS DRAWING IS COPYRIGHT ©

RESIDENTIAL DEVELOPMENT
FORD ROAD
ARUNDEL
FOR OAKFORD HOMES

SITE PLAN SHOWING
ROOF PLAN

SCALE @ A1	DATE	AUTHOR	CHECK	DRAWING NO.	REVISION
1: 200	APRIL 2019	AC	DP	PP1249/101-04	P5

PRELIMINARY ISSUE

N

0 2 4 6 8m

SCALE BAR = 10mm INTERVALS AT TRUE SCALE

FGL - FINISHED GROUND LEVEL

S/S - 4.5m² SQUARE 1.8m HIGH CLOSE BOARDED ENCLOSURE TO ELECTRIC SUBSTATION

- EXISTING TREE
- PROPOSED TREE
- PROPOSED SHRUB PLANTING
- PROPOSED HEDGING
- UNDERCROFT PARKING

IMPORTANT NOTE FOR USE OF THIS DRAWING: THIS DRAWING HAS BEEN PRODUCED SPECIFICALLY FOR USE ON THIS PROJECT. POPE PRIESTLEY ARCHITECTS CANNOT BE HELD RESPONSIBLE FOR RE-USE OF THIS INFORMATION BY OTHERS FOR ANY PURPOSE OTHER THAN FOR WHICH IT IS SPECIFICALLY INTENDED. THIS DRAWING REFLECTS STANDARDS AGREED FOR THIS PROJECT AND CURRENT AT THE TIME OF PRODUCTION AND WILL NOT BE UPDATED IN ACCORDANCE WITH CHANGING LEGISLATION AND/ OR OTHER REQUIREMENTS.