


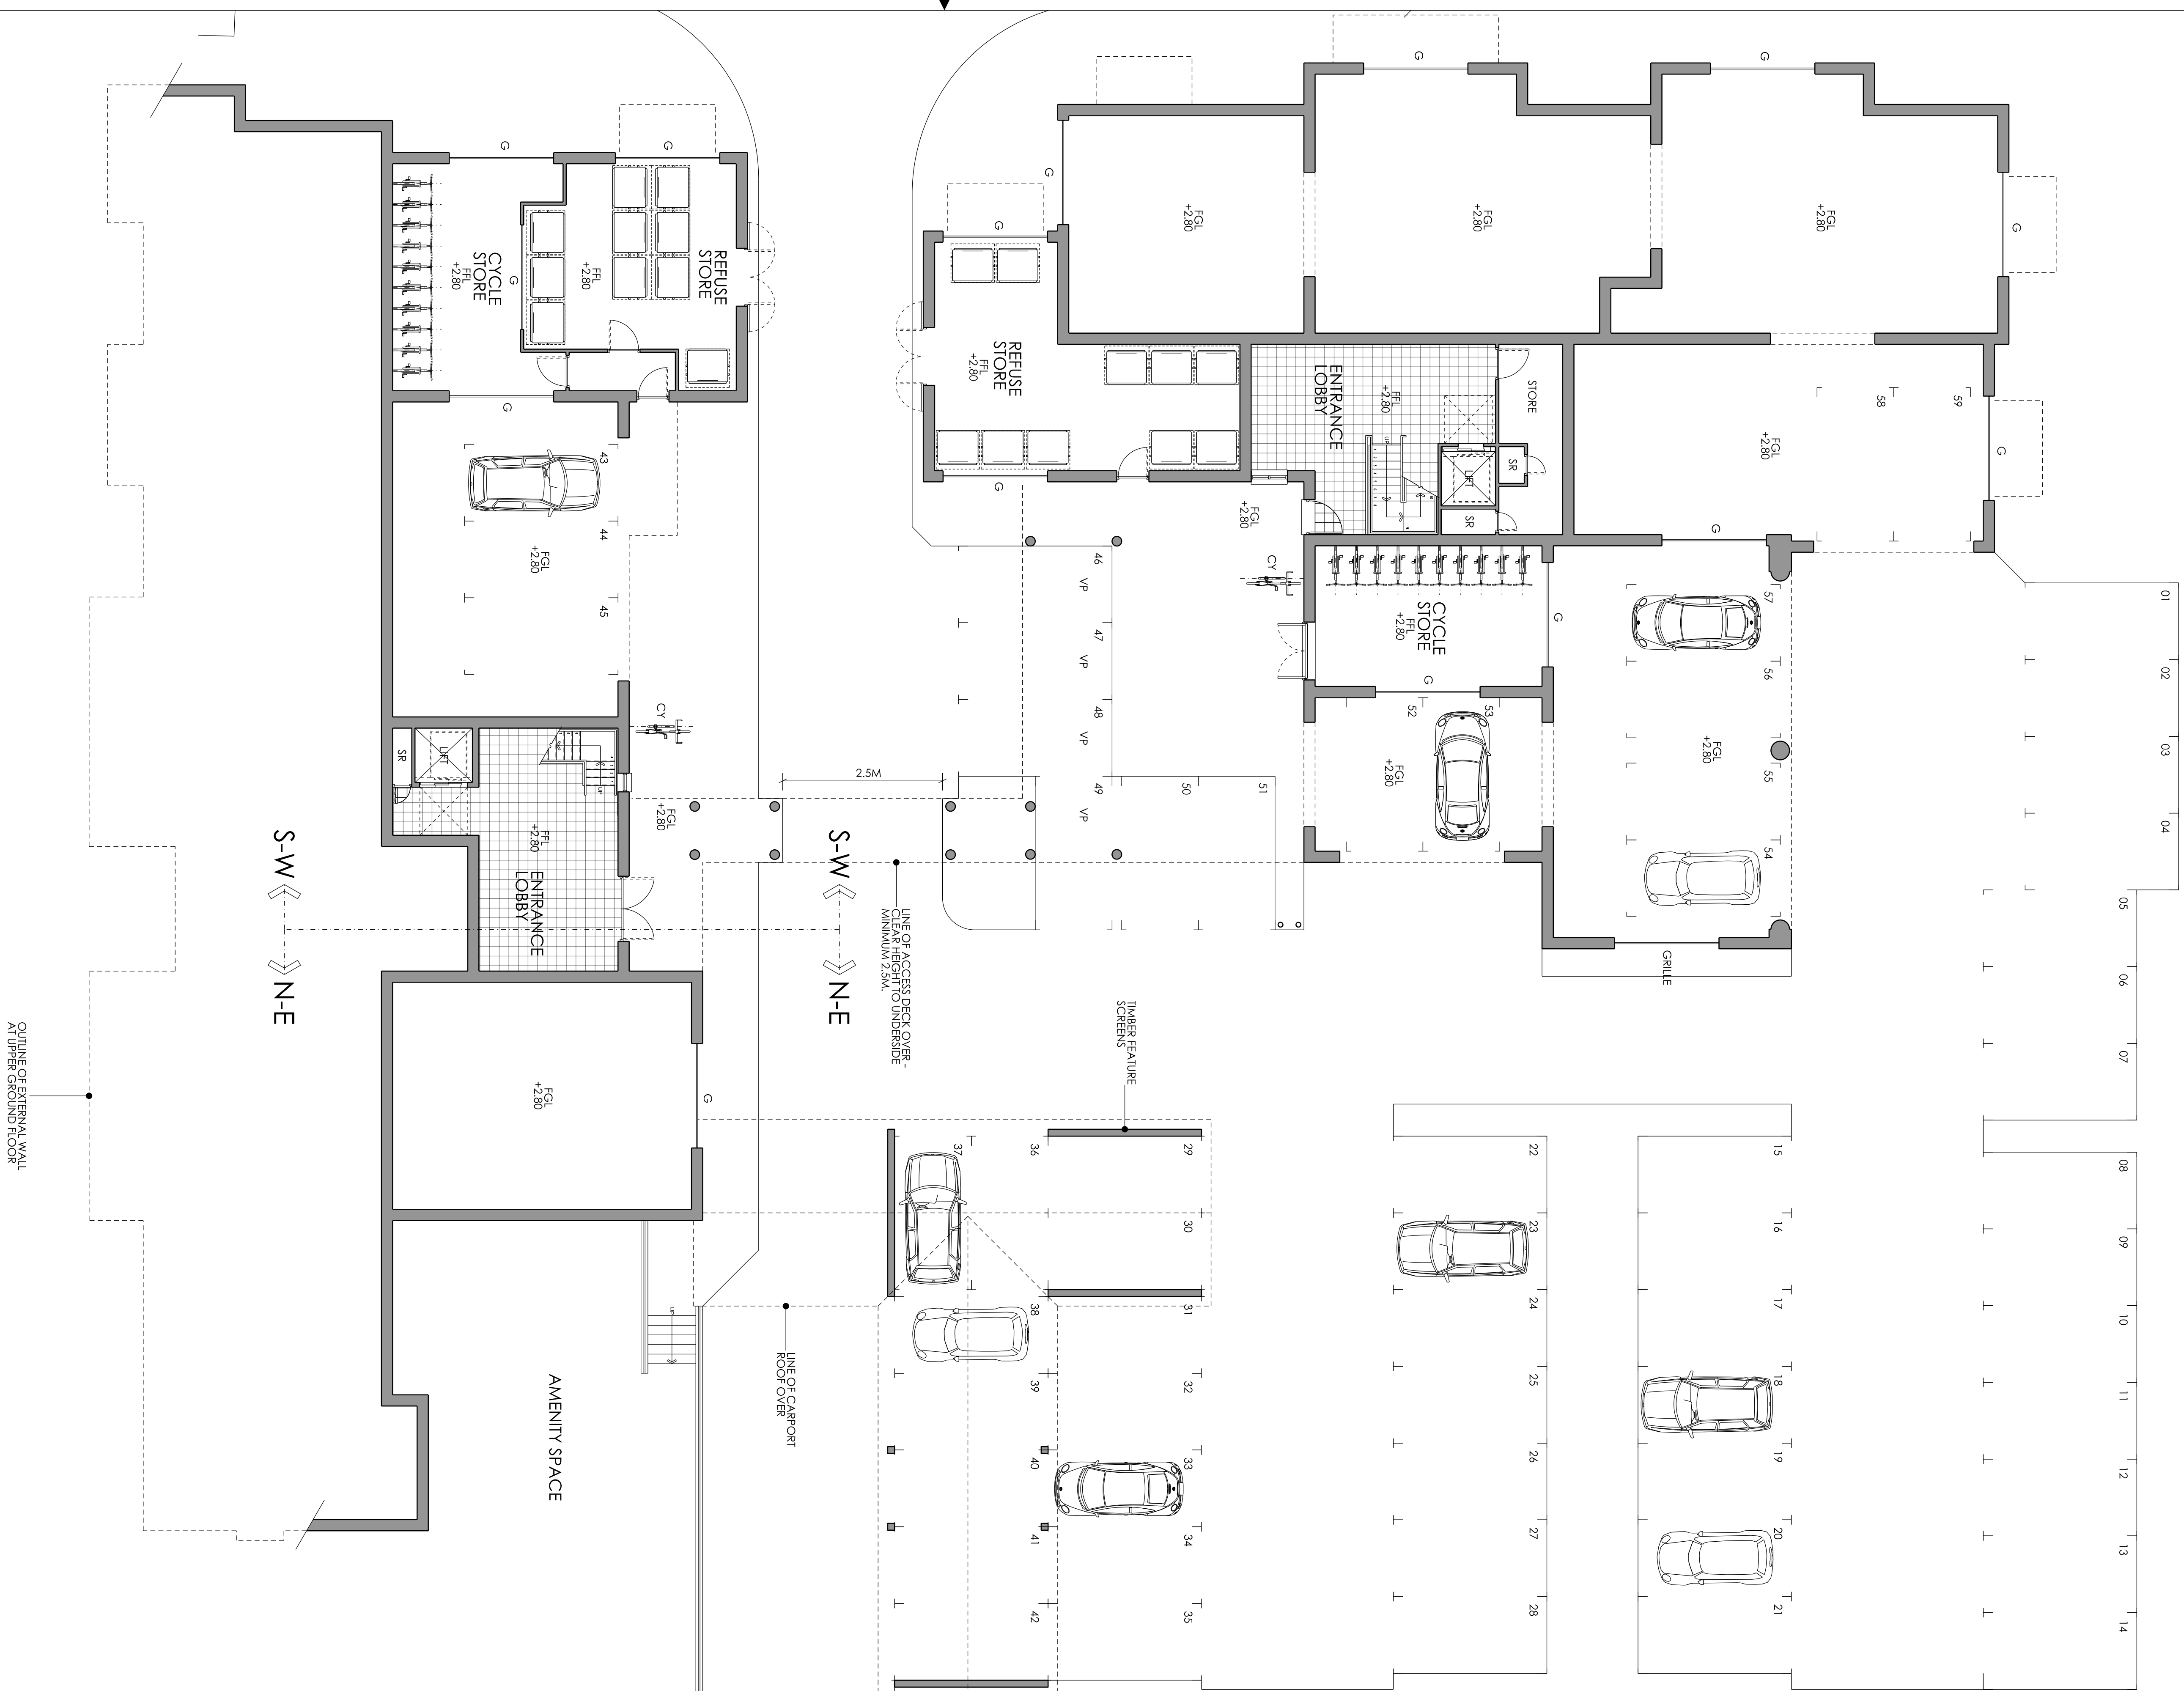

LOWER GROUND FLOOR PLANS