




This drawing and its contents are the strict copyright of Architectura Design. No reproduction without permission. Do not scale. Written dimensions to be used where given. All dimensions and details to be checked on site. FOR PLANNING PURPOSES ONLY

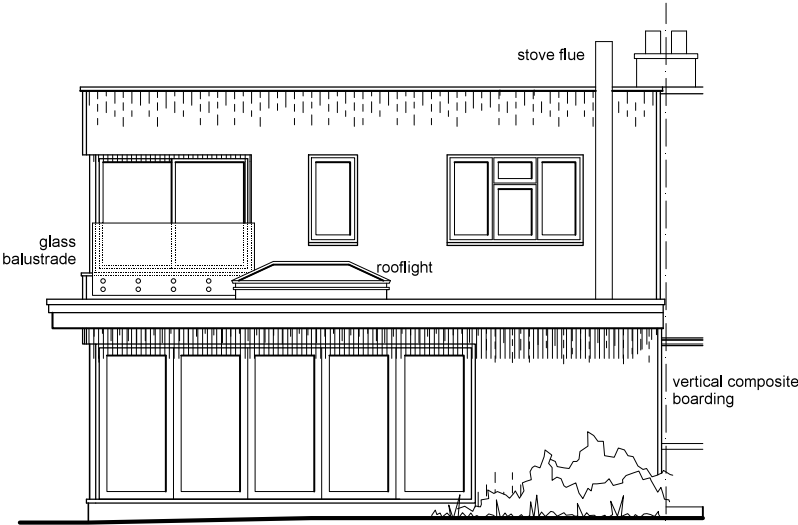


South East Elevation

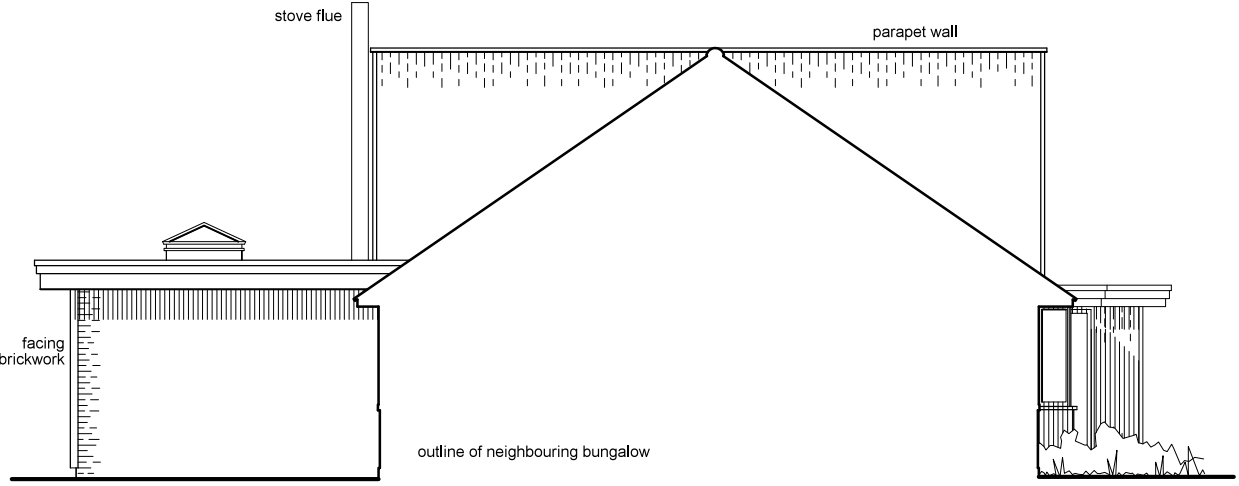

North East Elevation

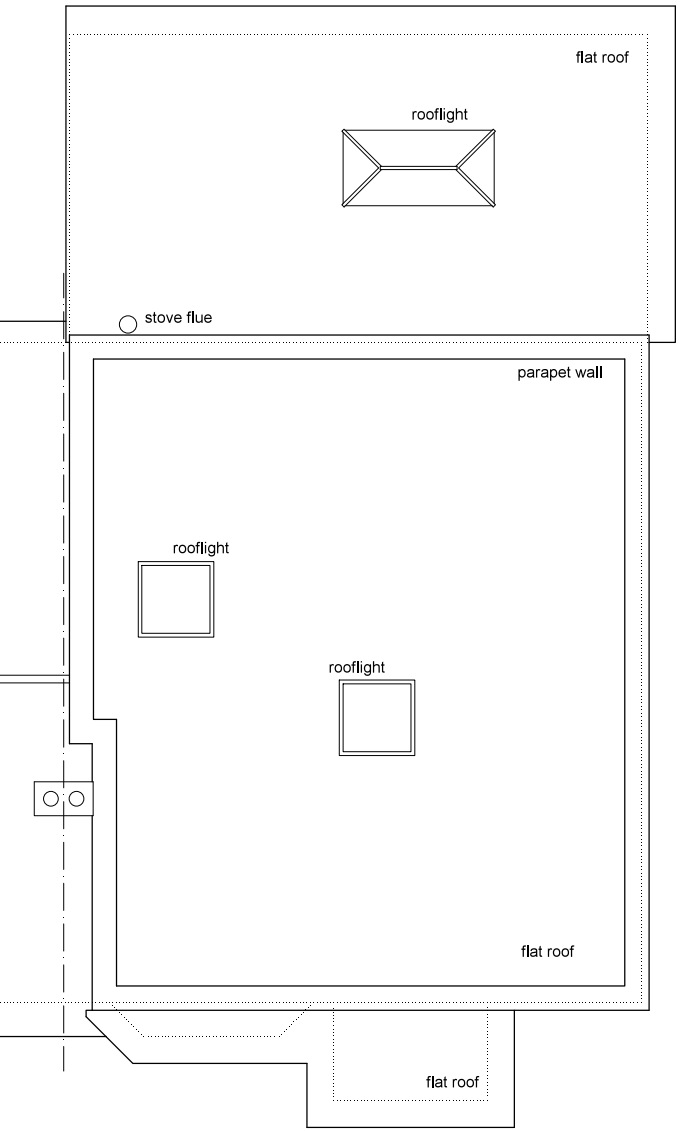

Roof Plan

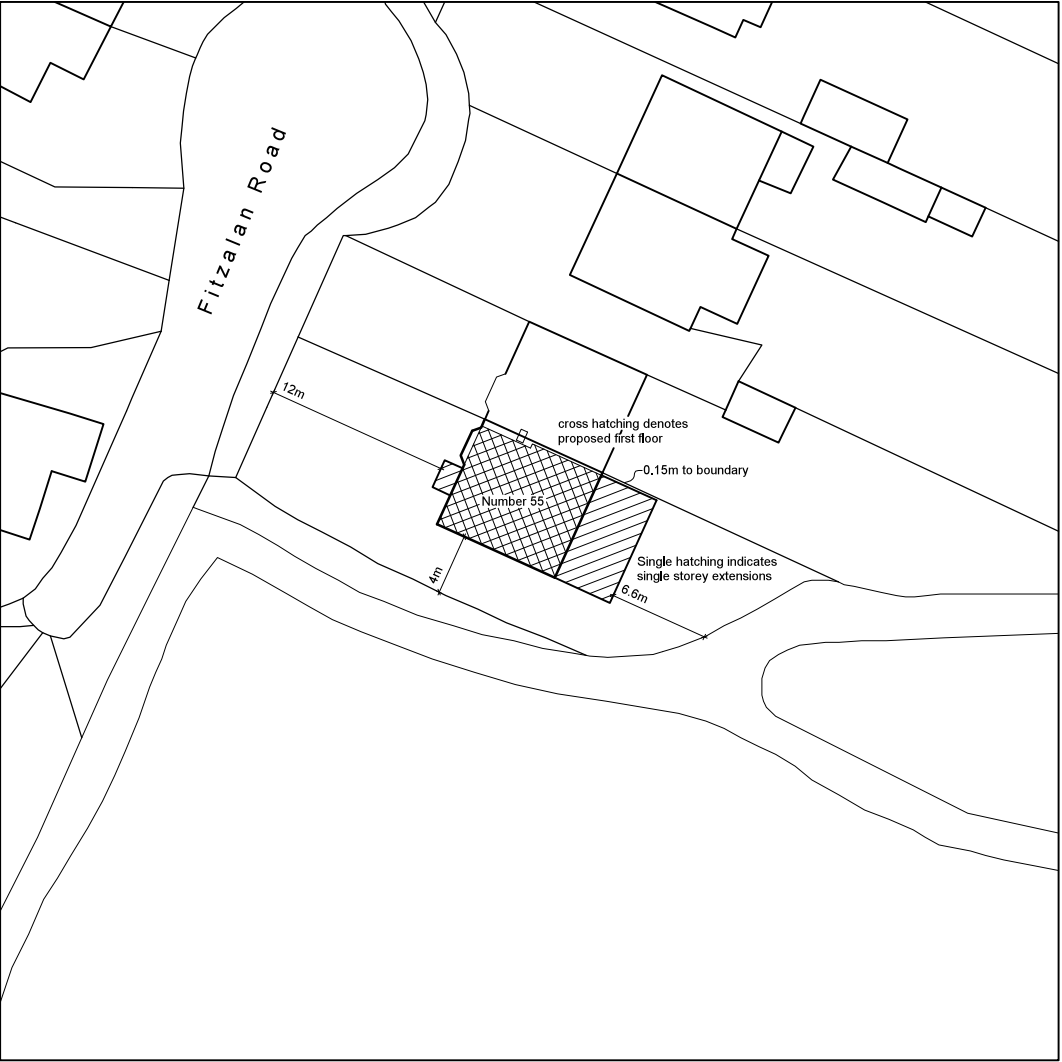

Block Plan
Scale 1 : 5 0 0

0 5 10 metres



0 1 2 3 4 metres

Architectura
Architectural Design & Drawing Service

Proposed Extension and Loft Conversion
at 55 Fitzalan Road, Arundel
for Mr R Dowson & Ms S Harnett
Drawing P02 June 2021 Scale 1:100 / 1:500 @ A3
Planning Drawing - Roof Plan, Elevations & Block Plan