



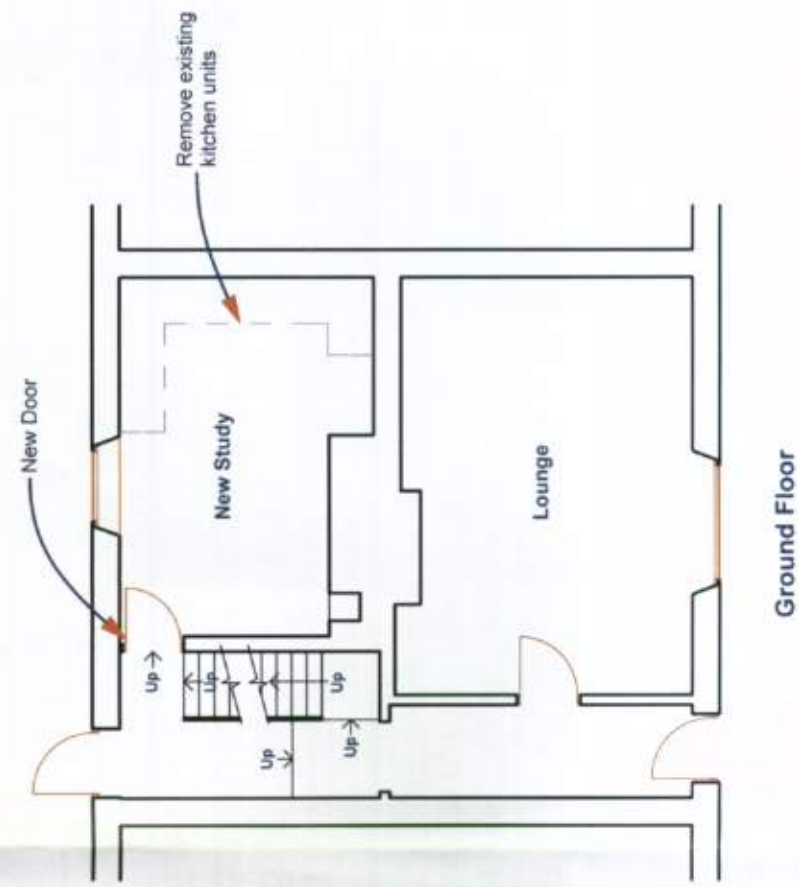

Chartered Surveyors

Norman Studio, School Lane
Arundel, West Sussex
BN18 9DR
tel: 01903 885444
fax: 01903 883111
email: maul@andrewfuller.co.uk
www.andrewfuller.co.uk

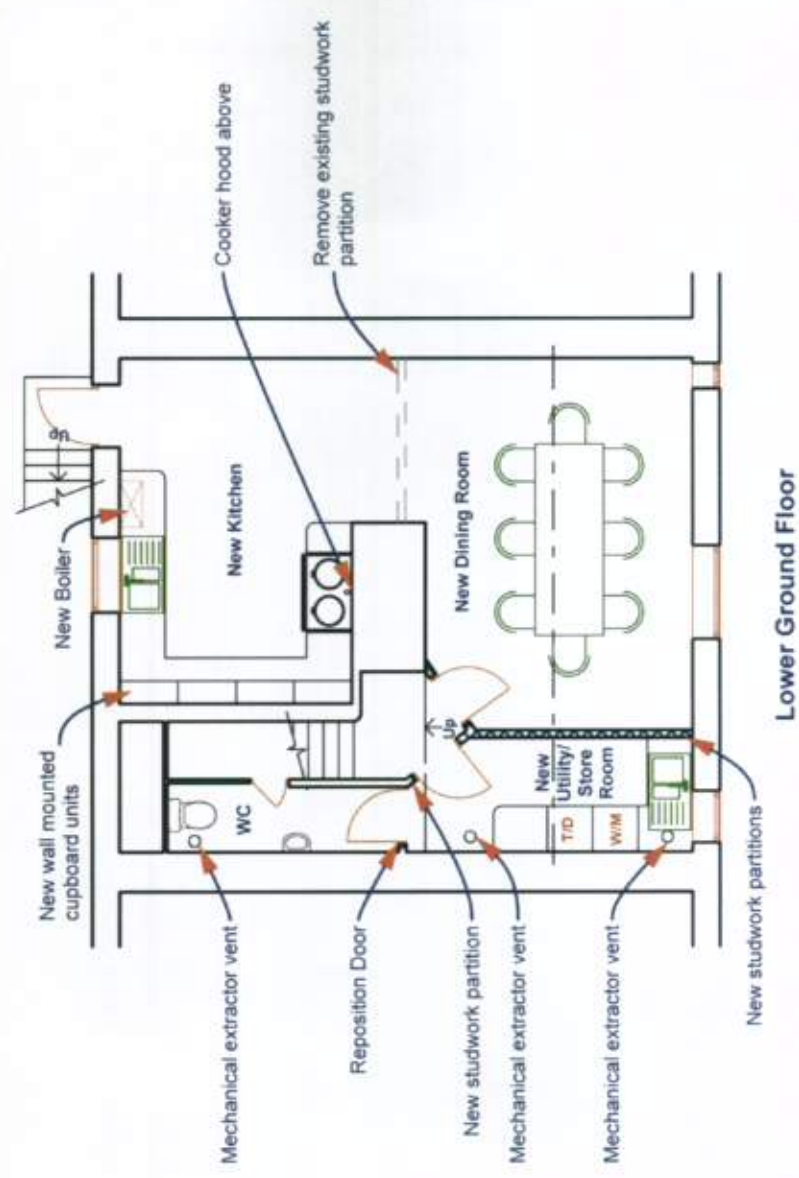

Job Title	52 Tarrant Street, Arundel		
Client	Mr J Eades & Mr N Herbert		
Drawing Name	Proposed Floor Plans		
Drawing Status	Planning		
Drawn by	DF	Date	June 11
Checked by		Date	
Drawing Scale	1:100 at A3		
Drawing No	11391/ 02	Status	Revision