




NORTHWEST ELEVATION TO DALLOWAY
ROAD

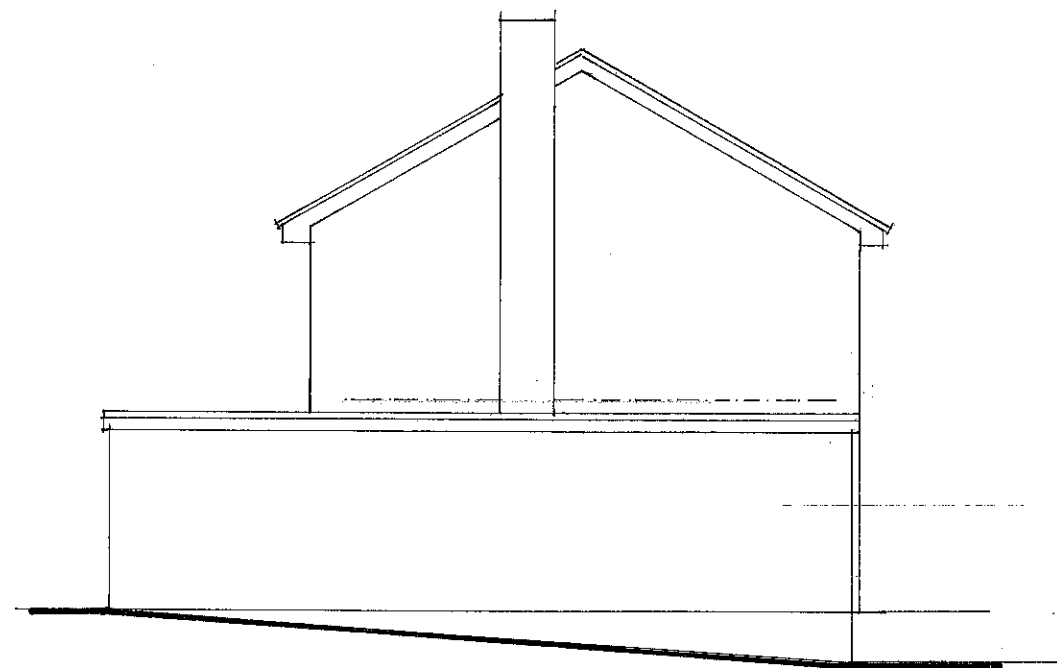


SOUTH WEST ELEVATION

EXISTING MATERIALS
 Profiled concrete pantile to roof
 Plain concrete tile hanging to first floor
 Facing brick to ground floor and gable walls
 Crittall steel window frames and single
 glazing



SOUTH EAST ELEVATION TO GARDEN

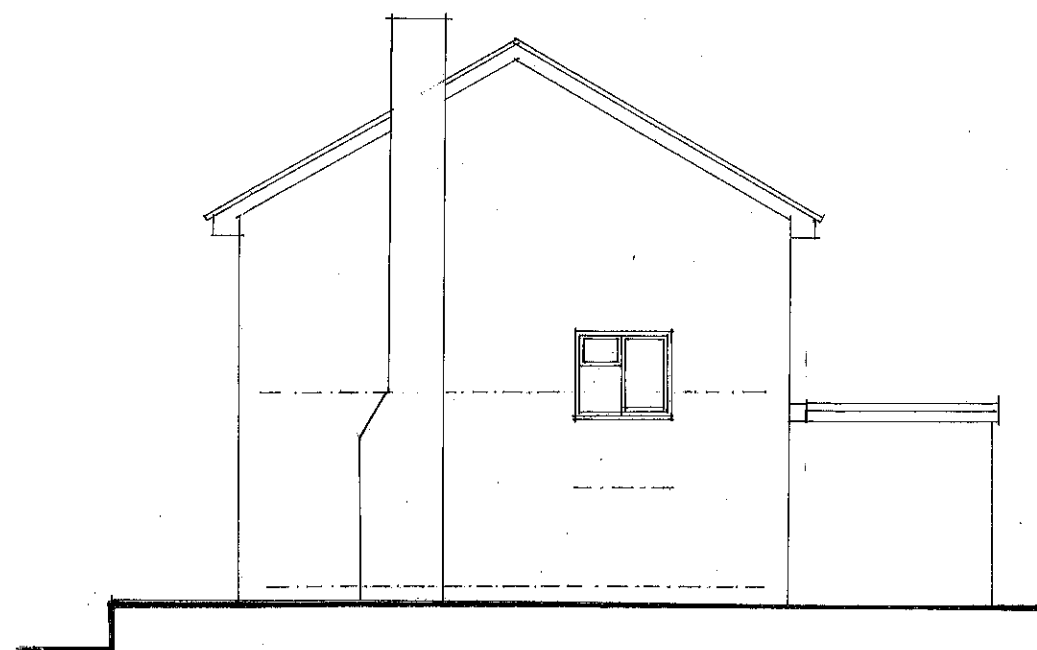

NORTH EAST ELEVATION

NOTES

This drawing is the copyright of the Architect and must not be reproduced or used without the Architect's permission. Figured dimensions are to take precedence over scaled dimensions. The Contractor is responsible for checking all figured dimensions on drawings against actual site dimensions. Scaled dimensions are not to be used for construction and setting out purposes. Any discrepancies are to be reported to the Architect. This drawing should be read in conjunction with schedules, specifications and engineers drawings and details where applicable.

DAVID BENNETT ARCHITECTS

THE OLD COTTAGE
 10 VICARAGE LANE, FELPHAM
 WEST SUSSEX PO22 7EA
 tel: 01243 842619 and 07932 757144
 e-mail: davidbennettarch@excite.com

CLIENT

MR AND MRS P KNIGHT

PROJECT
 11 DALLOWAY ROAD, ARUNDEL, BN18 9HJ

DRAWING TITLE
 EXISTING ELEVATIONS

SCALE
 1/100 at A3

REFERENCE
 11256.06