


MATERIALS
 All materials to match existing
 Profiled concrete pantile to roof
 Plain concrete tile hanging to first floor
 Facing brickwork to ground floor and gable walls
 White pvcu window frames with double glazing




**NORTHWEST ELEVATION
 TO DALLOWAY ROAD**
 New first floor extension over garage
 Enlarged garage
 New porch

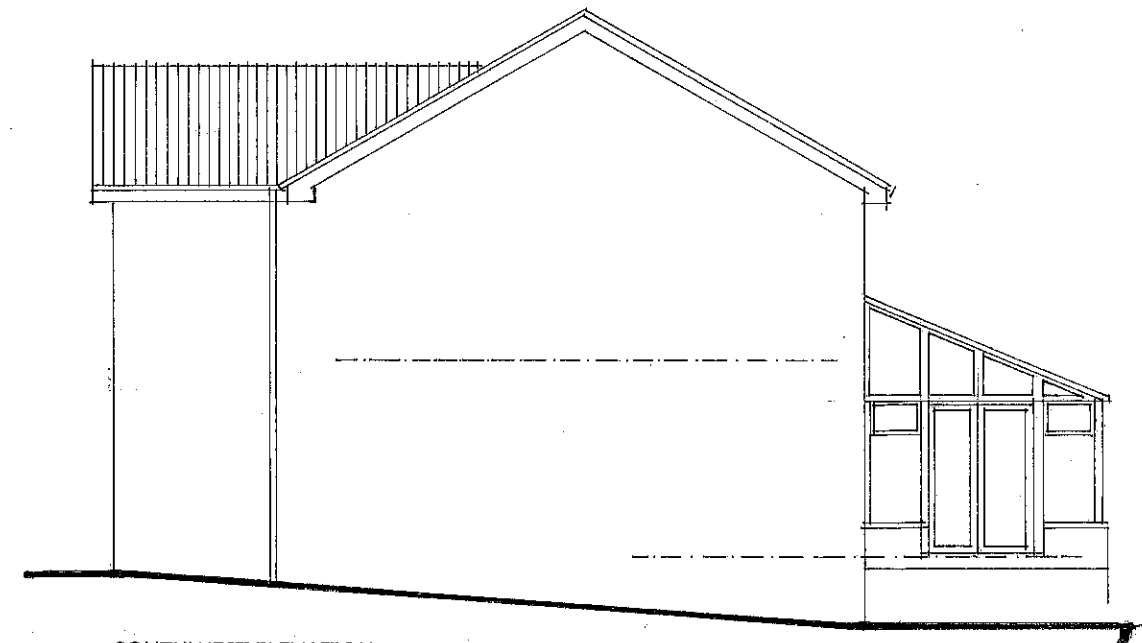

SOUTHWEST ELEVATION
 New extension at first floor level



SOUTH EAST ELEVATION TO GARDEN
 New first floor extension
 New conservatory

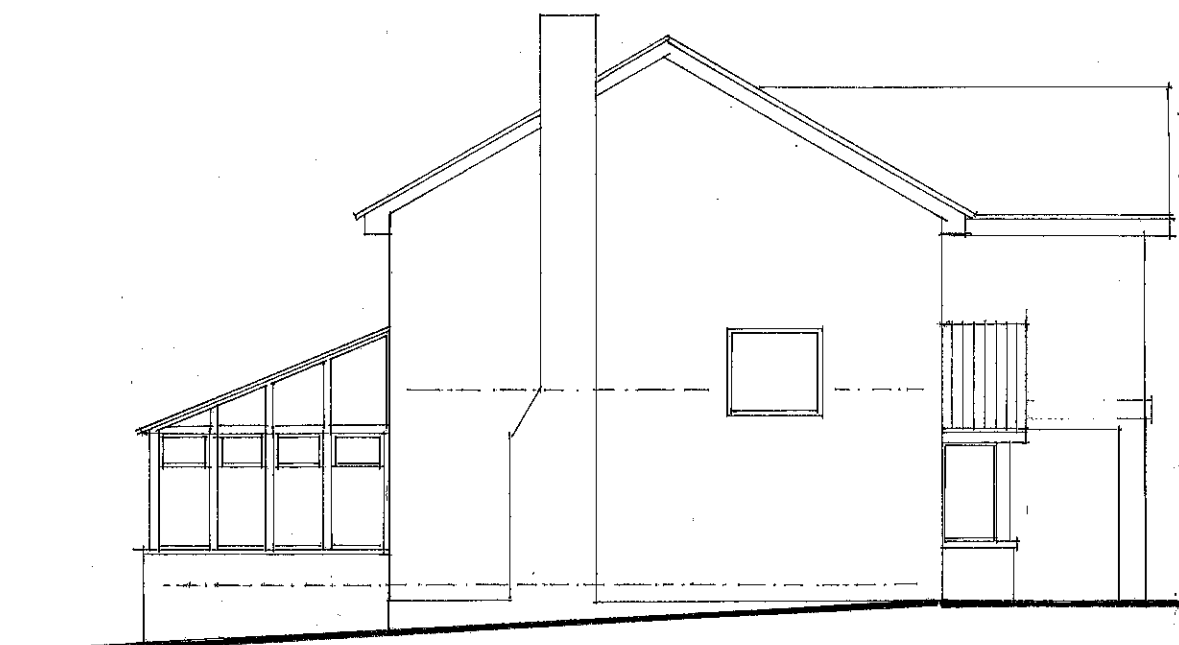

NORTH EAST ELEVATION
 New conservatory

NOTES

This drawing is the copyright of the Architect and must not be reproduced or used without the Architect's permission. Figured dimensions are to take precedence over scaled dimensions. The Contractor is responsible for checking all figured dimensions on drawings against actual site dimensions. Scaled dimensions are not to be used for construction and setting out purposes. Any discrepancies are to be reported to the Architect. This drawing should be read in conjunction with schedules, specifications and engineers drawings and details where applicable.

**DAVID BENNETT
 ARCHITECTS**

THE OLD COTTAGE
 10 VICARAGE LANE, FELPHAM
 WEST SUSSEX PO22 7EA
 tel: 01243 842619 and 07932 757144
 e-mail: davidbennettarch@excite.com

CLIENT

MR AND MRS P KNIGHT

PROJECT

11 DALLOWAY ROAD, ARUNDEL, BN18 9HJ

DRAWING TITLE

PROPOSED ELEVATIONS

SCALE

1/100 at A3

REFERENCE

11256.09