
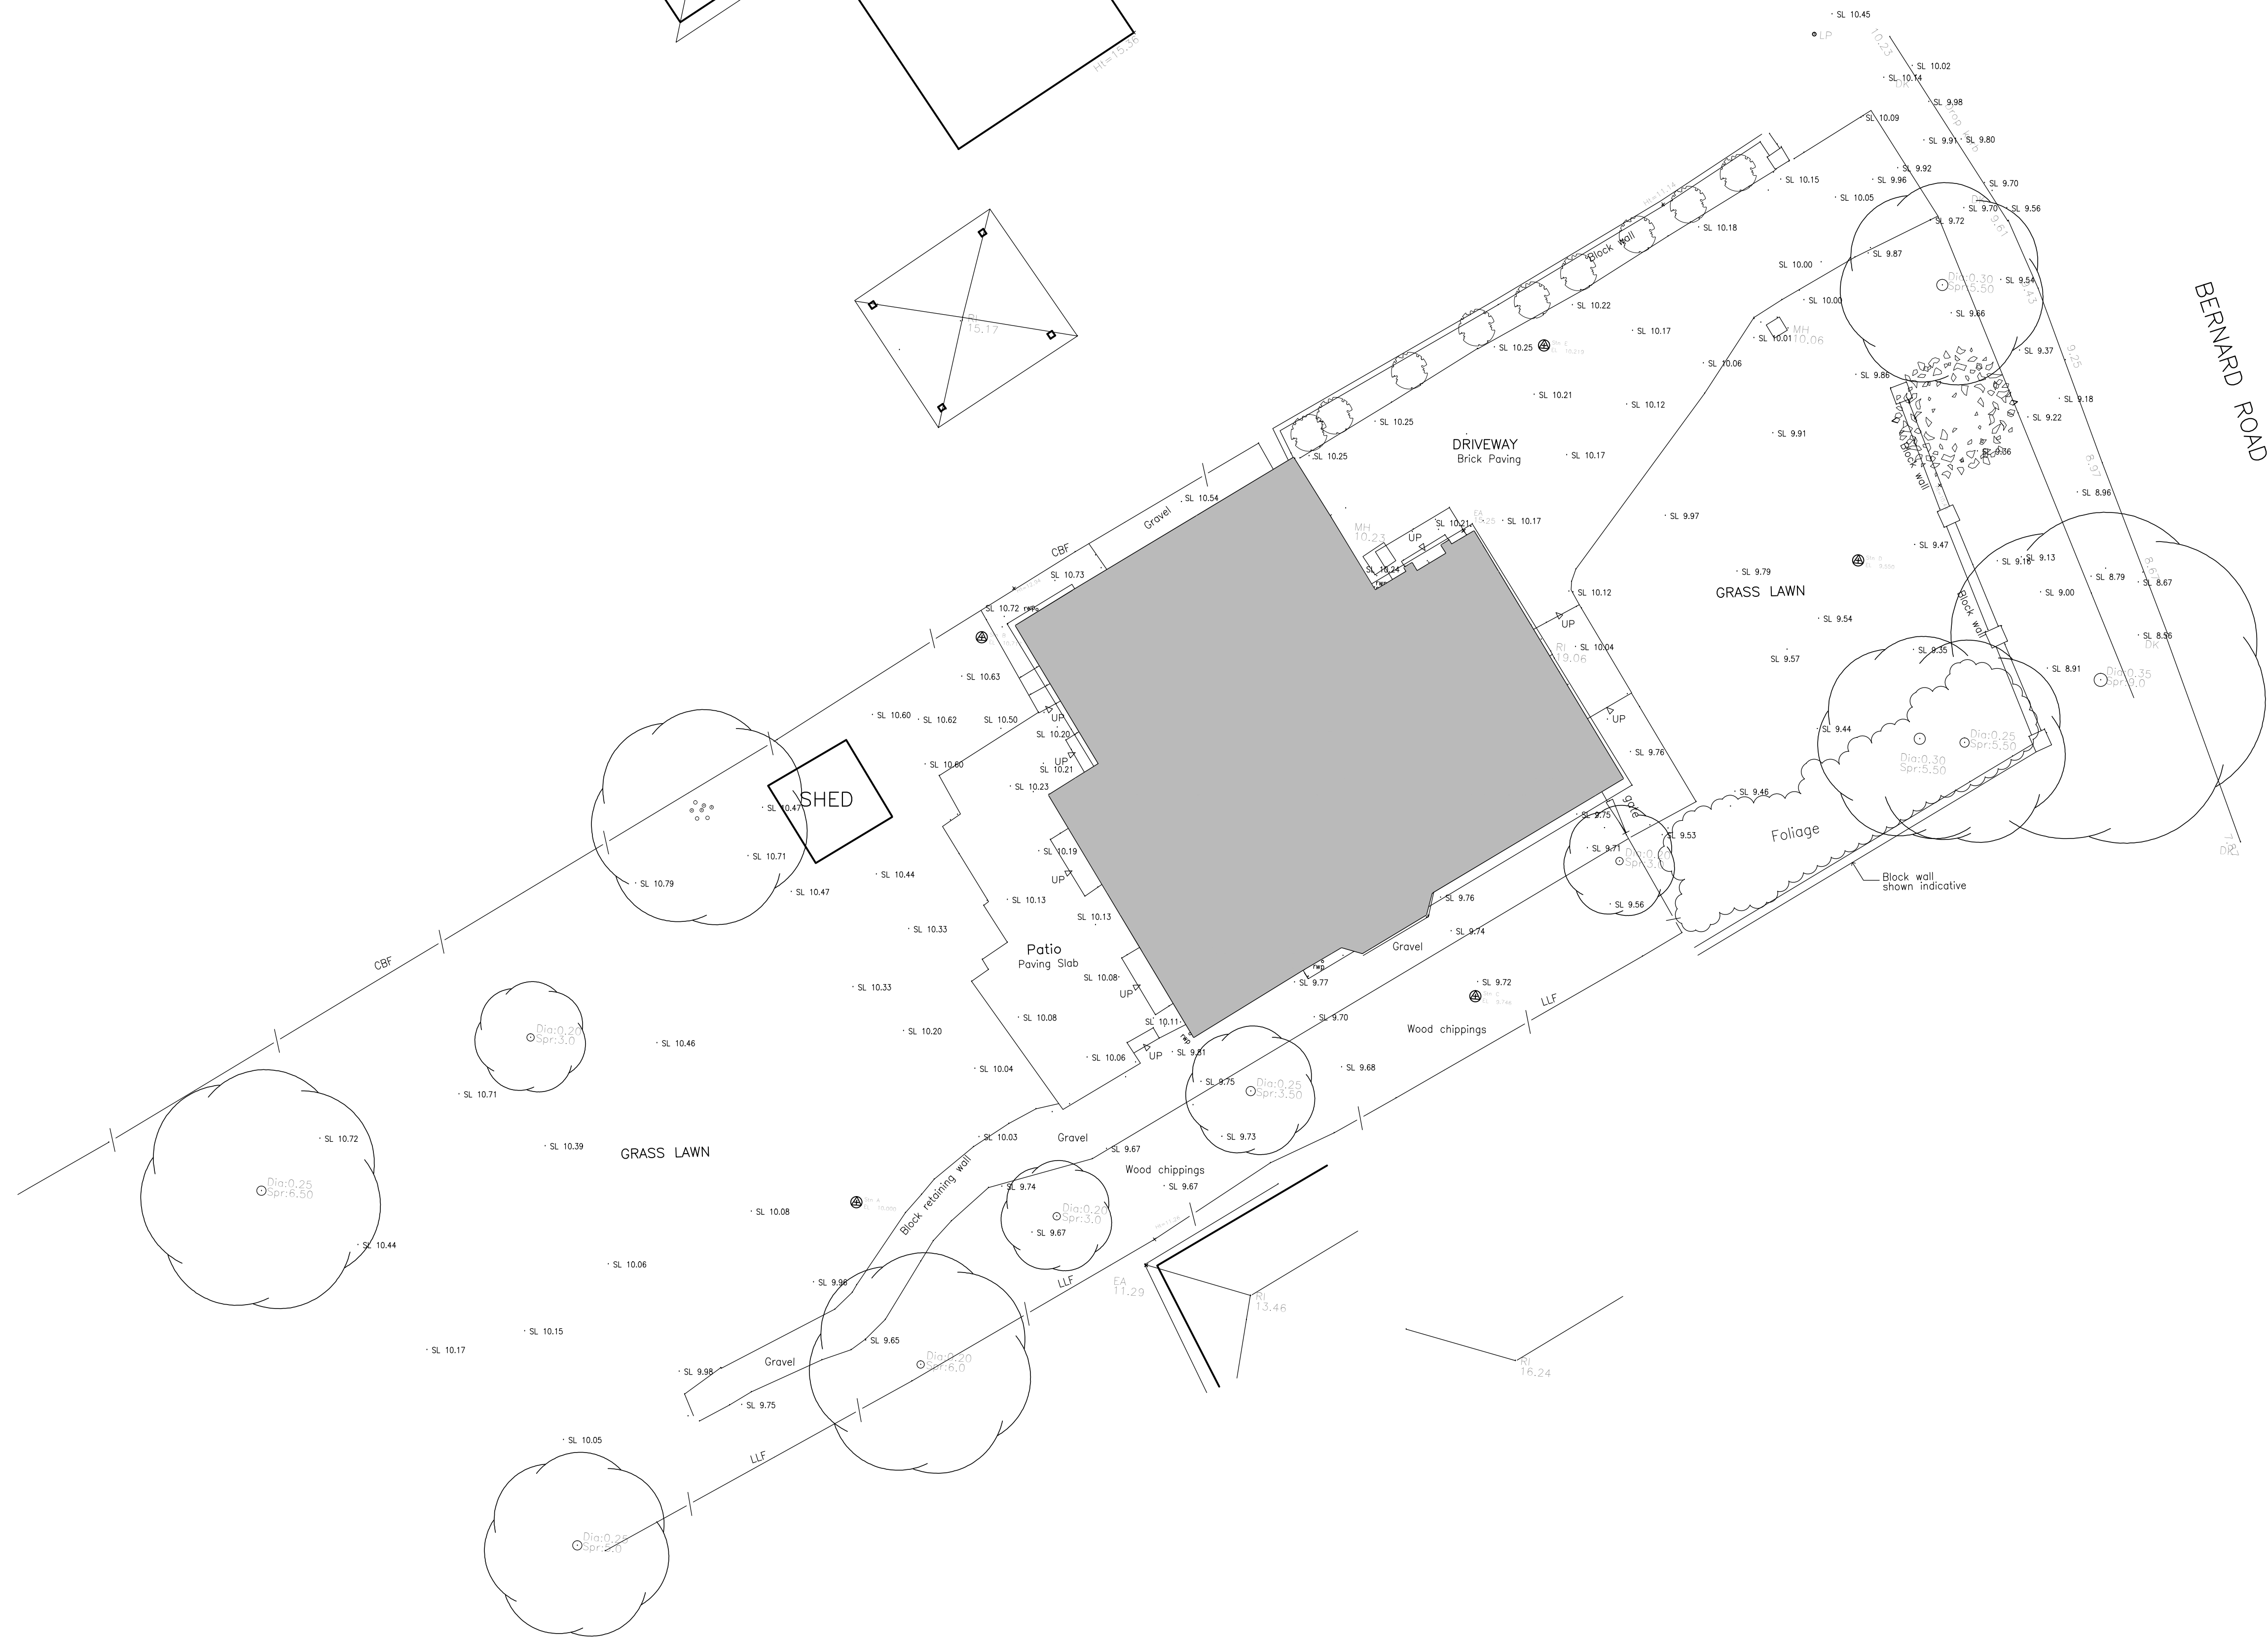
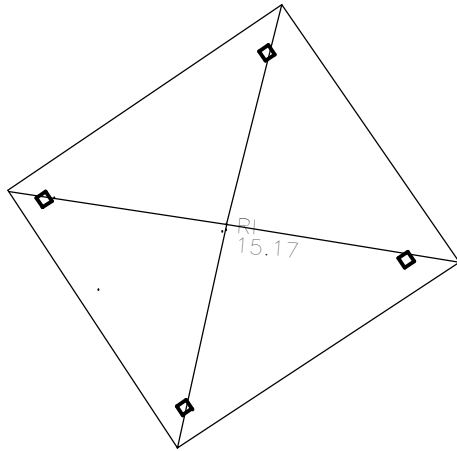
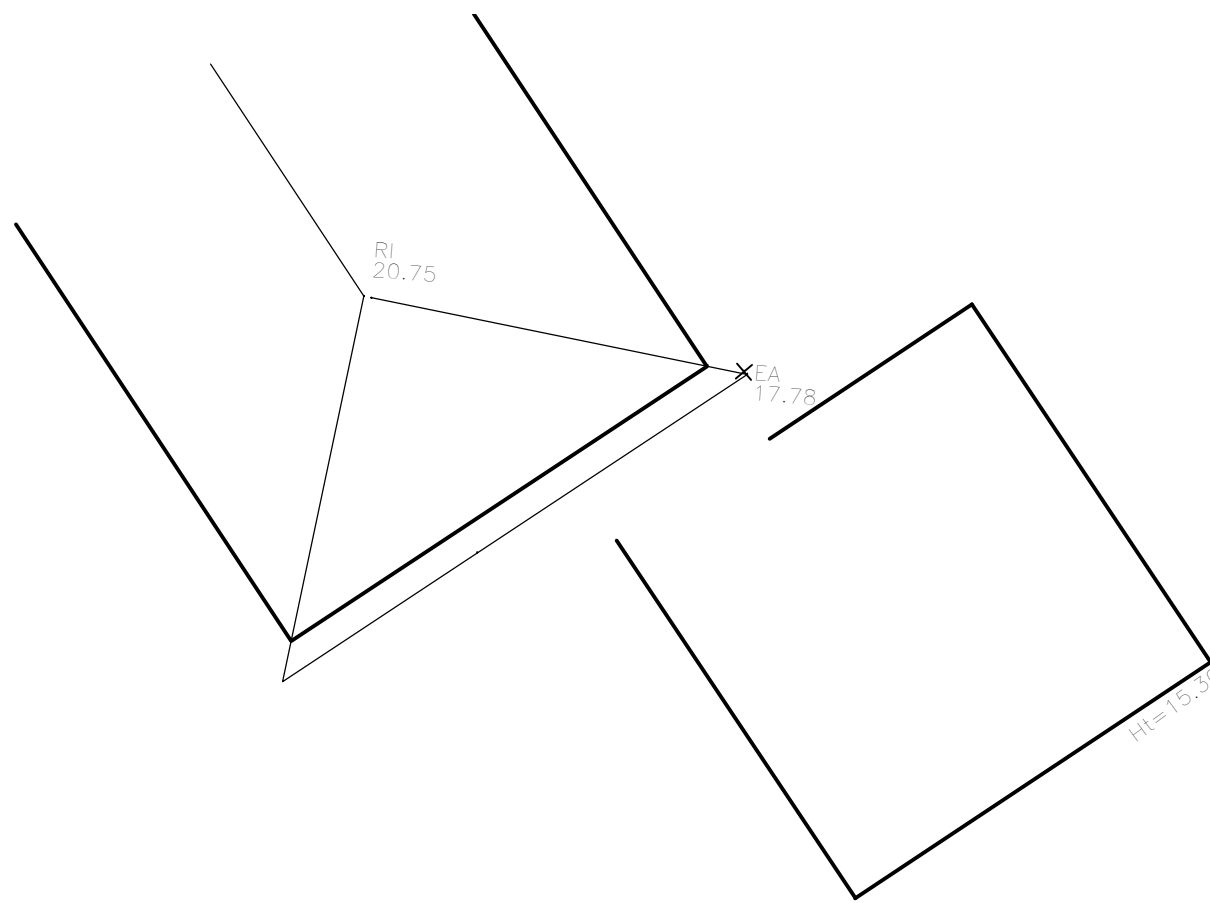


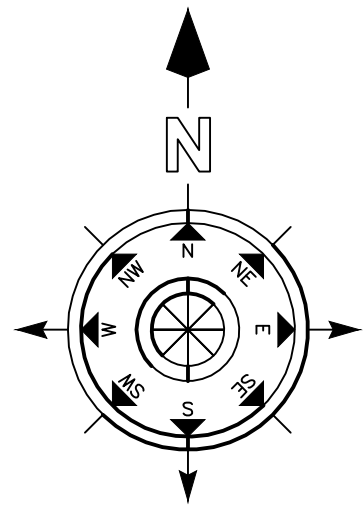

SCALE 1:100

TOPOGRAPHICAL SURVEY

NOTES

DO NOT SCALE OFF THIS DRAWING
CHECK ALL DIMENSIONS ON SITE BEFORE ANY WORK IS
COMMENCED
ALL GOODS MATERIALS AND WORKMANSHIP MUST CONFORM
WITH CURRENT BUILDING REGULATIONS, BRITISH STANDARDS
AND CODES OF PRACTICE
COPYRIGHT OF THIS DRAWING IS RETAINED BY THE ARCHITECT
AND IT MUST NOT BE REPRODUCED WITHOUT WRITTEN CONSENT

LEGEND		
BANKING		SLOPING MASONRY
BUSHES & HEDGES		FENCE
MARSH		WALL
TREES		BUILDING
NOTE:	APPROXIMATE HEIGHTS AND INDICATIVE ONLY	
GATES		GLASS ROOFED
RETAINING WALL		CONTOURS
		OVERHEAD WIRES
ABBREVIATIONS (WHERE APPLICABLE)		
AIR VALVE	AV	MANHOLE
BELISHA BEACON	BB	MARKER
BOLLARD	B	NAME PLATE
BRITISH TELECOM BOX	BTH	NOTICE BOARD
BRITISH TELECOM MANHOLE	BTHM	OVERHEAD WIRES
BRICKWORK	BRWK	PARKING METER
BUS STOP	BS	RIDGE LEVEL
CABLE TV	CATV	ROAD SIGN
COVER LEVEL	CL	RODDING EYE
CABLE MARKER	CM	RETAINING WALL
CONCRETE POST	CP	SLICE VALVE
DOWN PIPE	DP	STOP COCK
DROP KERB	DK	SOFTT LEVEL
EAVES LEVEL	EA	STRUCTURAL SLAB LEVEL
ELECTRICITY CABLE PIT	ECP	STATION
ELECTRICITY CONTROL BOX	ECB	TELEPHONE CALL BOX
ELECTRICITY POLE	EP	TOP OF KERB
BATH ROD	BR	TRAFFIC LIGHT
FIRE HYDRANT	FH	TURNSTILE
FLOWER BED	FB	TOP OF WALL
FOOTPATH	FP	UNDERGROUND
FLOOR LEVEL	FL	UNDERGROUND
FLAG STAFF	FS	UNABLE TO SURVEY
GAS VALVE	GV	UNABLE TO SURVEY
GATE STOP	GS	VENT PIPE
GULLY	G	WATER LEVEL
GULLY OUTLET	GO	WATER METER
INSPECTION COVER	IC	WASH OUT
INVERT LEVEL	IL	WASTE PIPE
LAMP POST	LP	WATER VALVE
LETTER BOX	LB	WATER VALVE
BUILDING		
ACCESS HATCH	AH	WINDOW CILL LEVEL
ARCH HEAD HEIGHT	AHH	WINDOW HEAD LEVEL
ARCH SPRINGER LEVEL	ASL	SOL AND VENT PIPE
ARCH SPRINGER LEVEL	ASL	THRESHOLD LEVEL
BEAM	BE	WASH BASIN
BEAM HEIGHT	BH	WATER TANK
BEAM HEAD LEVEL	BHL	WATER TANK
BEAM SCOTT LEVEL	BSL	WATER TANK
COLUMN	COL	WATER TANK
CALL TO HEAD	CH	WATER TANK
CEILING LEVEL	CL	WATER TANK
DOOR HEAD	DH	WATER TANK
DOOR HEAD LEVEL	DHL	WATER TANK
FIRE ALARM	FA	WATER TANK
FLOOR TO CILL	FC	WATER TANK
FALSE CEILING	FC	WATER TANK
FLOOR TO CEILING HEIGHT	FLCH	WATER TANK
FINISHED FLOOR LEVEL	FEL	WATER TANK
PAVING FENCE	PF	WATER TANK
HOSE REEL	HR	WATER TANK
ROOF LEVEL	RL	WATER TANK
RADIATOR	RAD	WATER TANK
TUBULAR STEEL RAIL	TRSR	WATER TANK
RAIN WATER PIPE	RWP	WATER TANK
FENCES		
BARBED WIRE FENCE	BWF	WATER TANK
CORRUGATED IRON FENCE	CIF	WATER TANK
CLOSE BOARD FENCE	CBF	WATER TANK
CHAIN LINK FENCE	CLF	WATER TANK
CHESTNUT PALING FENCE	CPF	WATER TANK
FENCE POST	FP	WATER TANK
INTERLOCKING FENCE	IF	WATER TANK
IRON RAILING FENCE	IRF	WATER TANK
LARCH FENCE	LF	WATER TANK
MISCELLANEOUS FENCING	MiscF	WATER TANK
PAVING FENCE	PF	WATER TANK
POST AND CHAIN FENCE	PCF	WATER TANK
POST AND RAIL FENCE	PRF	WATER TANK
POST AND WIRE	PWF	WATER TANK
TUBULAR STEEL RAIL	TRSR	WATER TANK
WIRE MESH FENCE	WMF	WATER TANK

Note:
Survey is based on arbitrary level of +10.00 metres
Stn A

REV	DATE	BY	AMENDMENT
-----	------	----	-----------



CLIENT
James and Elouisa Rowan

JOB TITLE
5 Bernard Road
Arundel
BN18 9EP

DRAWING TITLE
Topographical Survey

DATE	SCALE	DRAWN BY
14.03.19	1:100	AD
		CHECKED BY
		MF

JOB NO.	DRAWING NO.	REVISION
19018	1.01	