


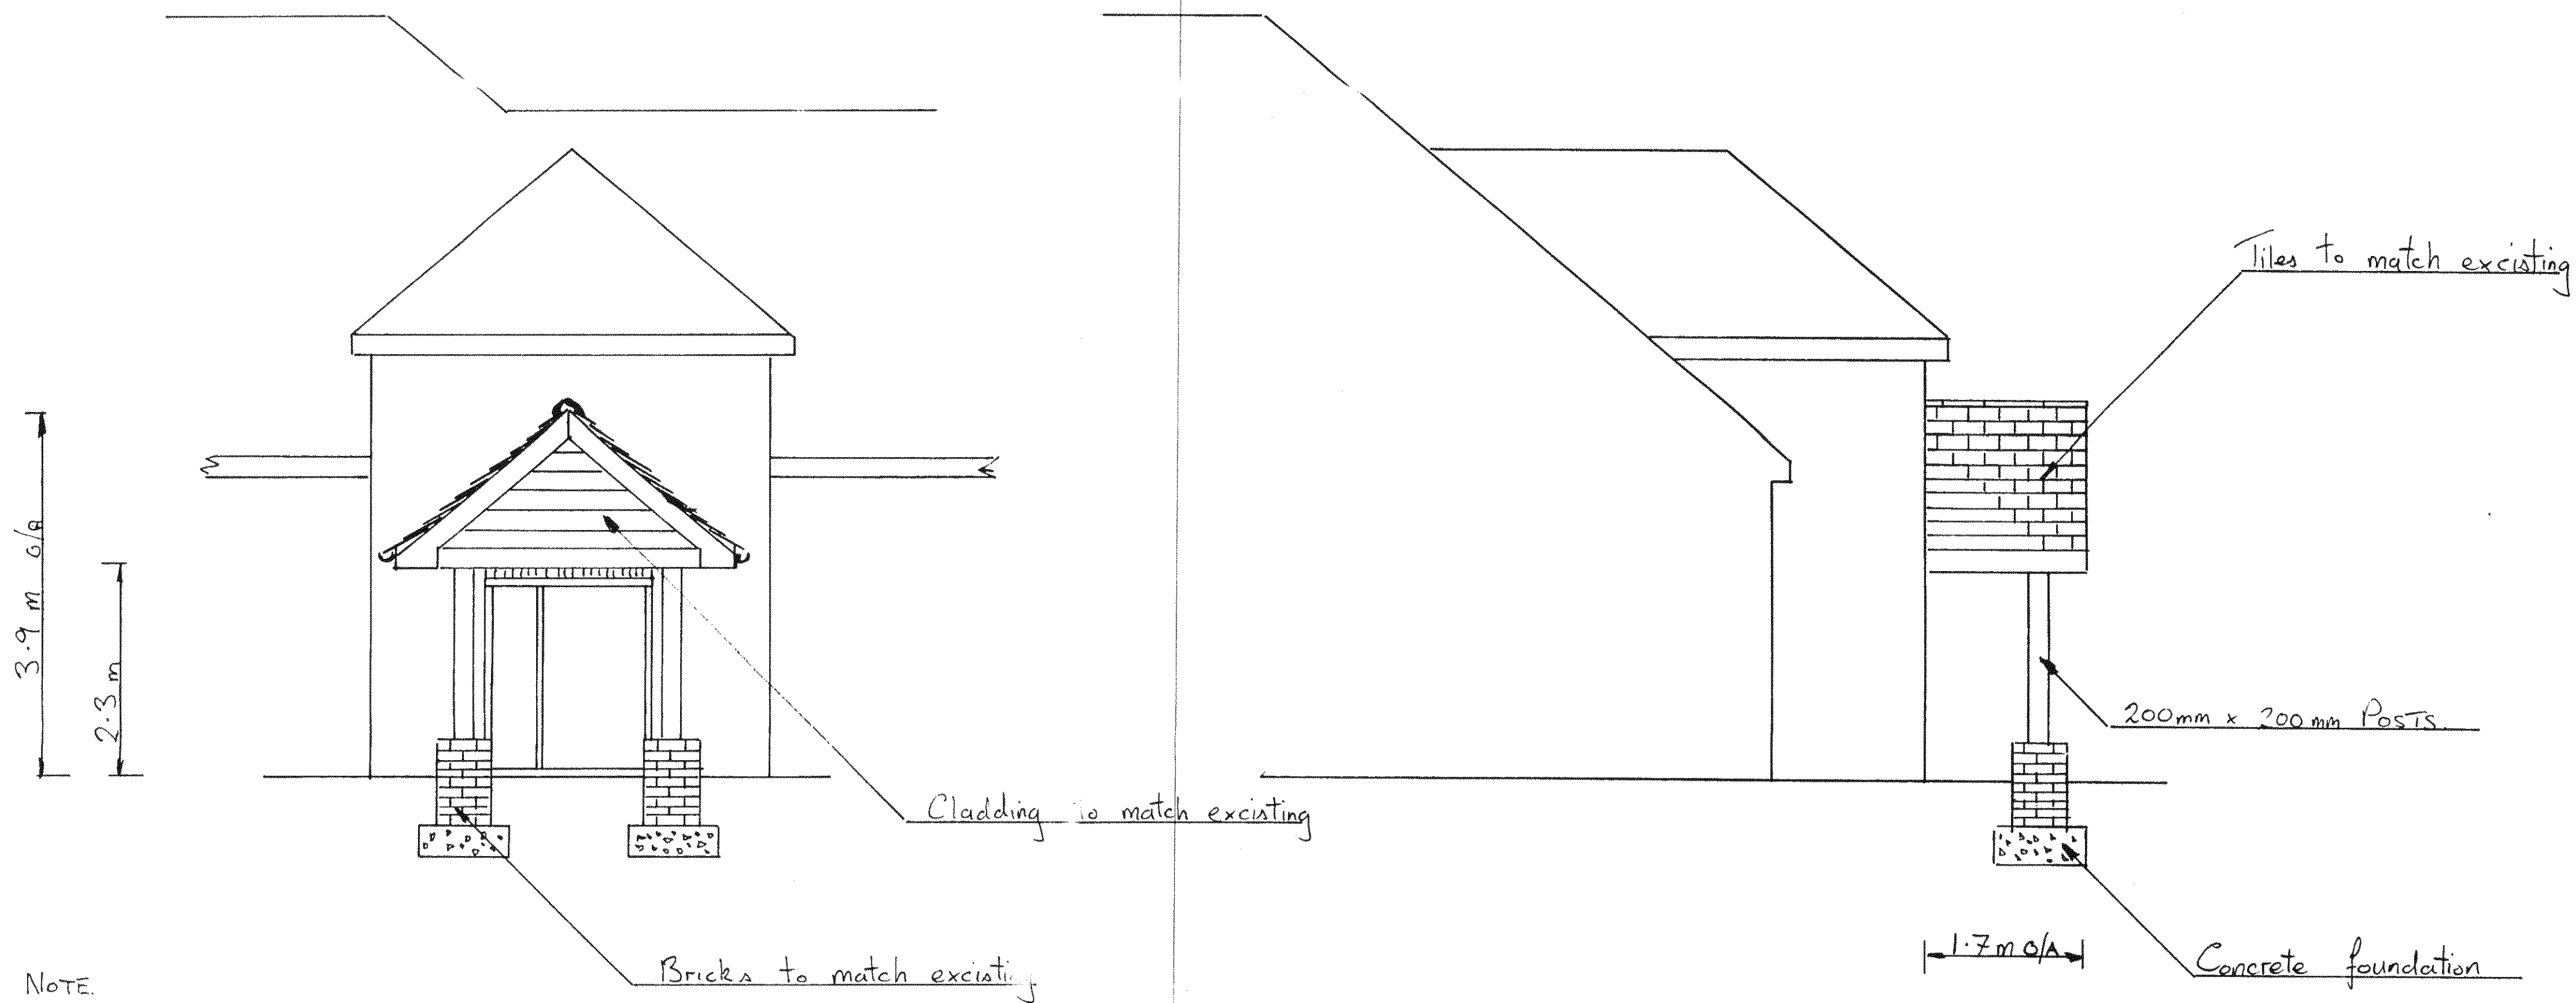

NOTE.

Plain tiles to match existing, on 25 x 38 treated battens on breathable membrane on 125 x 50 rafters with 125 x 50 collars. wall plates built into brickwork 200 x 50 double up for added strength.

PROJECT	PORCH TO FRONT OF BUILDING.	DATE	OCTOBER 2011
SITE ADDRESS	FERNLEA HOOK LANE ALDINGBOURNE	DRAWING	N° 2.
		SCALE	1:50
		DRAWING'S BY	PETER COLLINS FERNLEA HOOK LANE, ALDINGBOURNE WEST SUSSEX PO20 3TE TEL 07801955878