




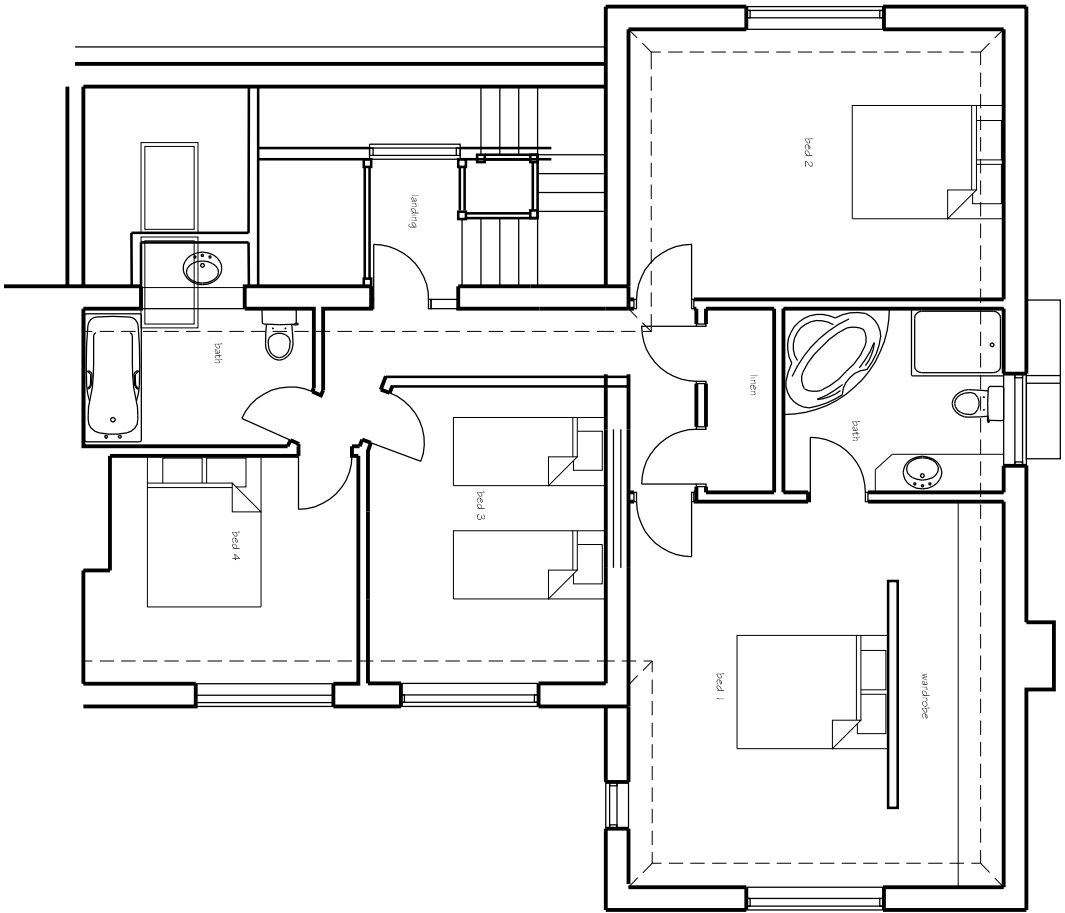

First Floor Plan | : 100

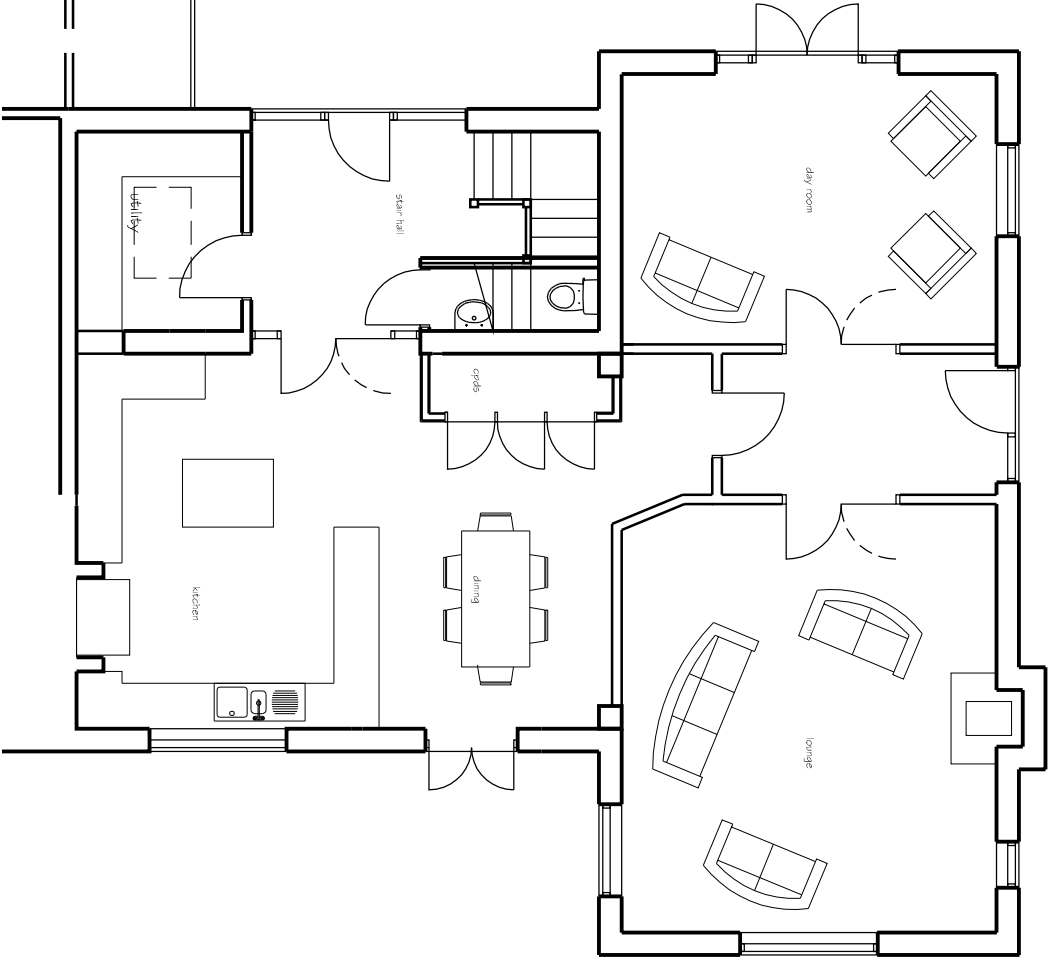

Ground Floor Plan | : 100

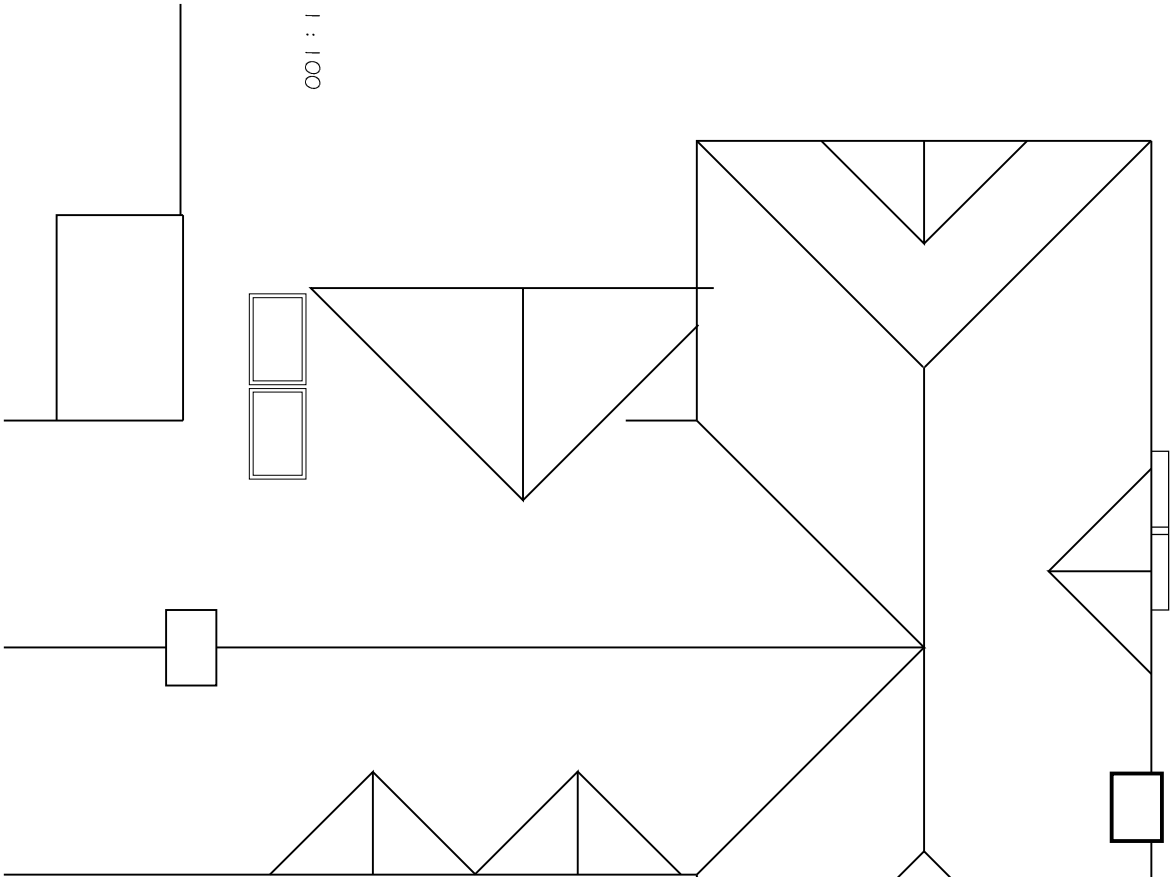

Roof Plan | : 100

NOTES:
Drawings are to be checked on site before commencing work.
Any discrepancies shall be reported to the architect immediately.
Do not scale from these drawings except for planning purposes.
Use figured dimensions only.
Where applicable this drawing is to be read in conjunction with other consultants drawings.
This drawing is the copyright of hda projects Ltd.

A Nov Additional information

Rev	Date	Amendment
-----	------	-----------

hda projects

6 The Old Flour Mill - Queen Street - Emsworth -
Hampshire - PO10 7BT -
Tel: +44 (0) 1243 373555 Mob 07867976618
e-mail: hdaprojects@talktalk.net

For
Mr + Mrs S Ansell

Project
**2 New Cottages
Shirpney Road
Lydney
PO22 9PF**

Title
Plans as Proposed

Date	Drawn	Scale	Checked
June 2011	wfm	1 : 100 @ A3	
Job Number	Prefix	Drawing Number	Revision
1124	P	03	A