




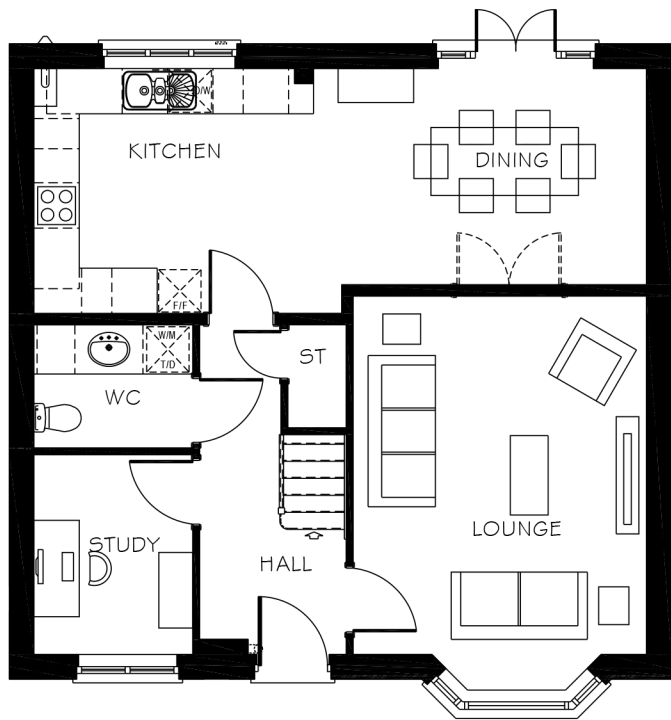

GROUND FLOOR PLAN

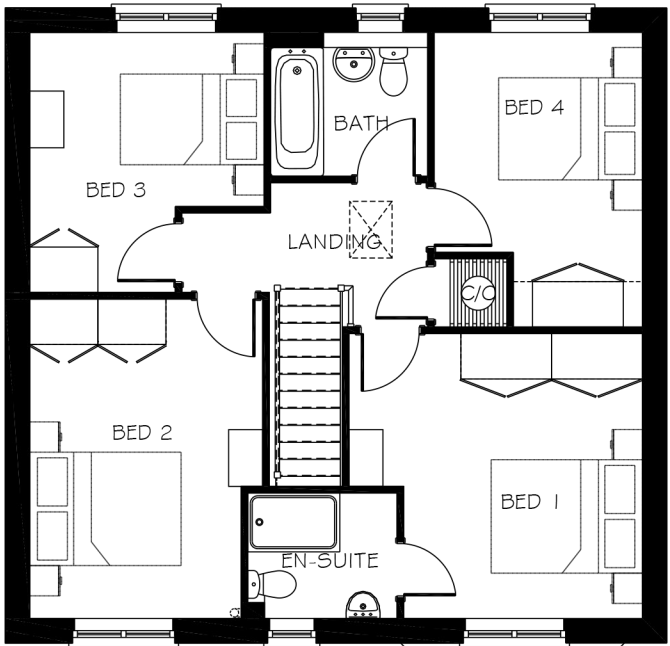


FIRST FLOOR PLAN

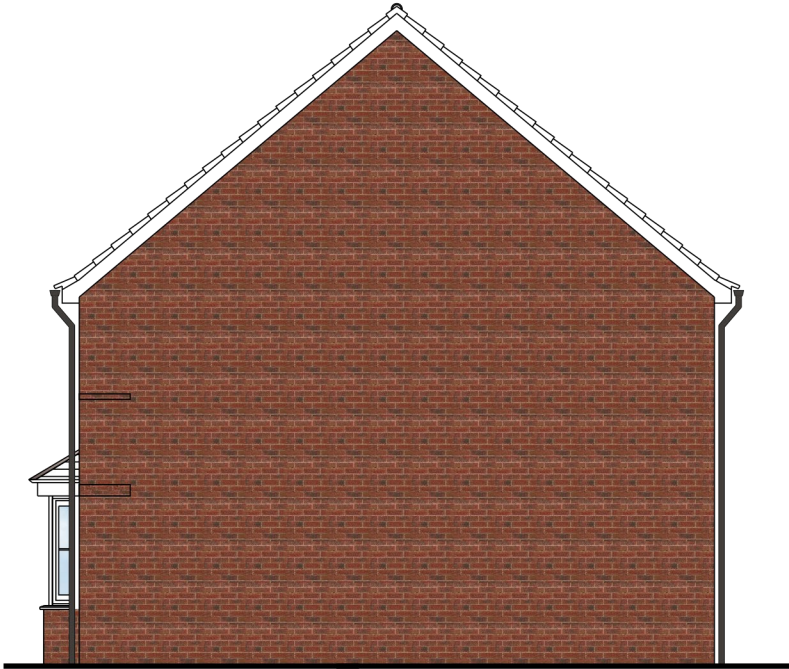

RIGHT SIDE ELEVATION



FRONT ELEVATION

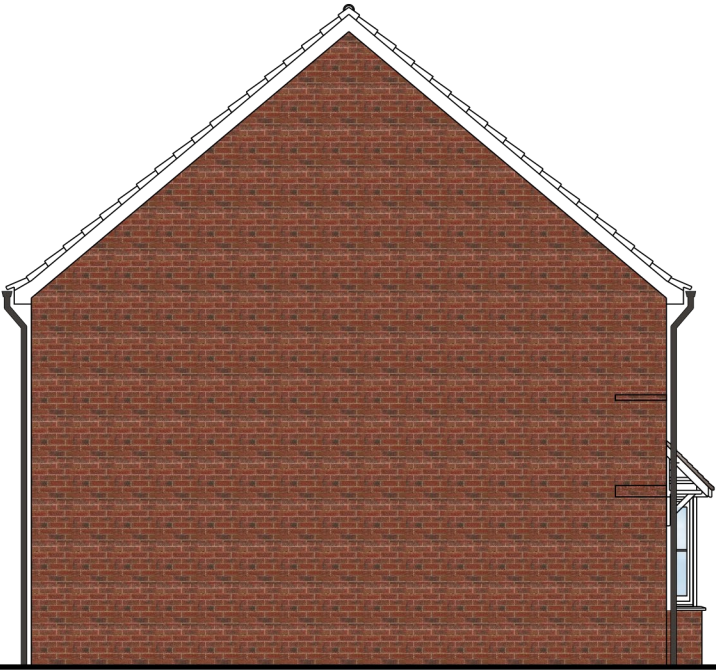

LEFT SIDE ELEVATION



REAR ELEVATION

NOTES
CONTRACTORS MUST VERIFY ALL DIMENSIONS ON SITE BEFORE COMMENCING ANY WORK ON SHOP DRAWINGS
DO NOT SCALE FROM THIS DRAWING
MCBAINS COOPER CONSULTING LTD COPYRIGHT

NOTE:
ALL BATHROOMS & ENSUITE WINDOWS TO HAVE OBSCURED GLASS.
REFER TO EXTERNAL MATERIALS PLAN FOR SPECIFIC MATERIALS.
SPECIFIC MATERIAL ON PROMINENT ELEVATIONS.

REV	AMENDMENT	DATE	CHKD
DRAWING STATUS			
PLANNING			



MCBAINS COOPER CONSULTING LTD.
120 OLD BROAD STREET, LONDON EC2N 1AR
TELEPHONE: 020 7786 7900 FACSIMILE: 020 7786 7999

CLIENT



PROJECT
NYTON NURSERIES
EASTERGATE AND WESTERGATE
WEST SUSSEX
DRAWING TITLE
HOUSETYPE PLANS AND ELEVATIONS
PA48 (SHELFORD)
PLOT 152 as shown

ARCHITECTURE

SCALE	DRAWN BY	CHECKED	DATE
1:100 @ A3	TS	/	JUL 2017
DRAWING NUMBER		REVISION	
LHG 59650 - 142		/	

