

NOTES

CONTRACTORS MUST VERIFY ALL DIMENSIONS ON SITE BEFORE COMMENCING ANY WORK ON SHOP DRAWINGS


DO NOT SCALE FROM THIS DRAWING

McBAINS COOPER CONSULTING LTD COPYRIGHT


NOTE:

ALL BATHROOMS & ENSUITE WINDOWS TO HAVE OBSCURED GLASS.


REFER TO EXTERNAL MATERIALS PLAN FOR SPECIFIC MATERIALS AND SPECIFIC MATERIAL TREATMENT ON PROMINENT ELEVATIONS.

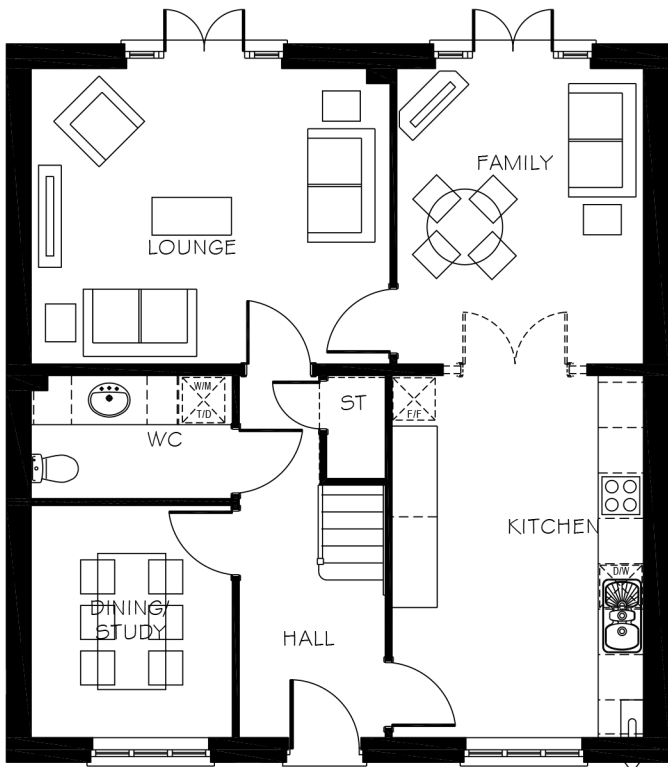

GROUND FLOOR PLAN

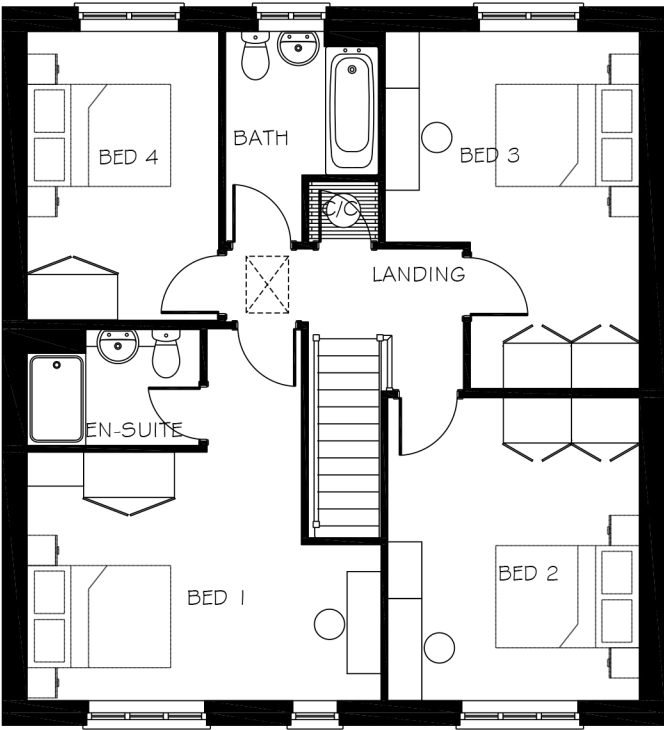


FIRST FLOOR PLAN

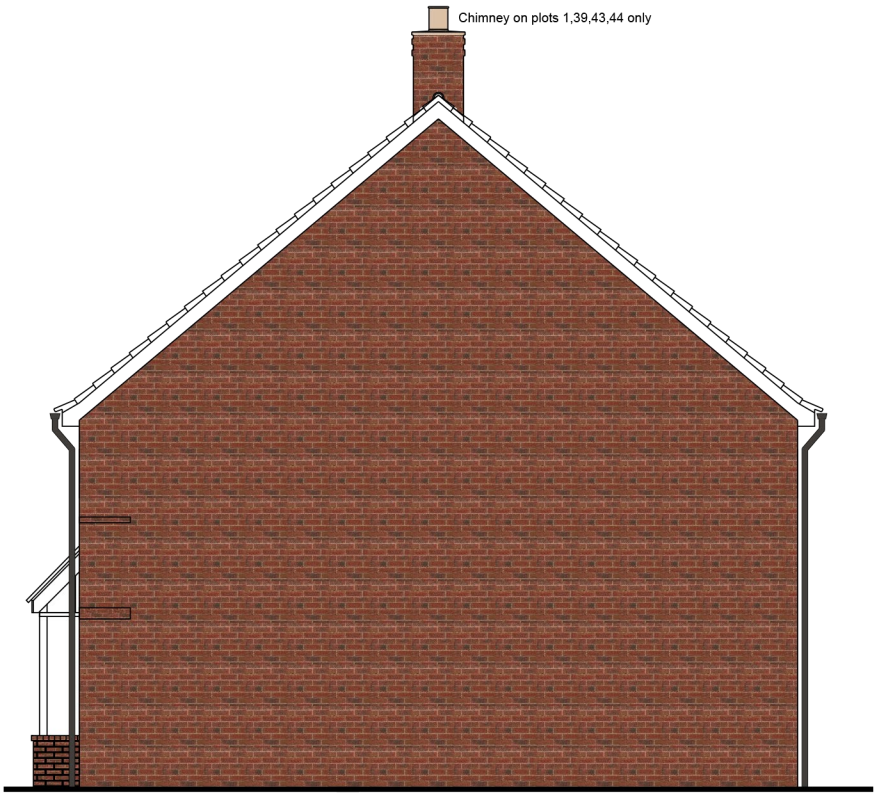

RIGHT SIDE ELEVATION




FRONT ELEVATION

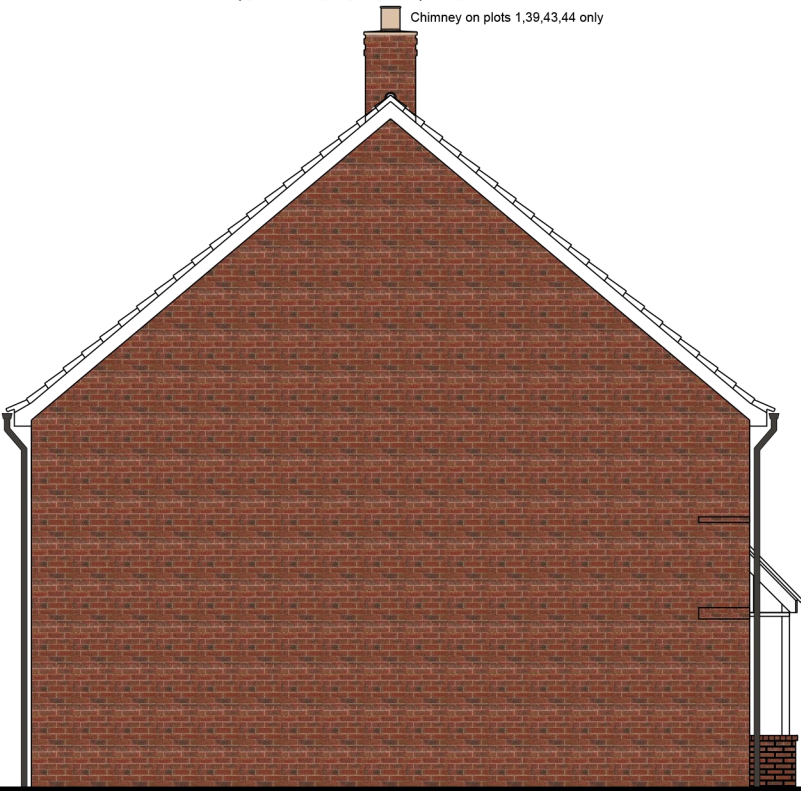

LEFT SIDE ELEVATION



REAR ELEVATION

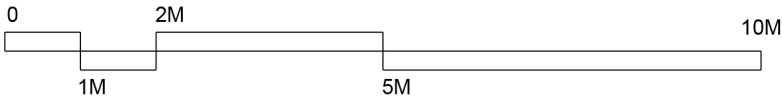

REV	AMENDMENT	DATE	CHKD

DRAWING STATUS

PLANNING



MCBAINS COOPER CONSULTING LTD.
120 OLD BROAD STREET, LONDON EC2N 1AR
TELEPHONE: 020 7786 7900 FACSIMILE: 020 7786 7999

CLIENT



PROJECT

NYTON NURSERIES
EASTERGATE AND WESTERGATE
WEST SUSSEX

DRAWING TITLE

HOUSETYPE PLANS AND ELEVATIONS
PA49 (THORNFORD)
PLOT 1, 39, 43, 44, 156 as shown
PLOT 61 handed

ARCHITECTURE

SCALE DRAWN BY CHECKED DATE
1:100 @ A3 TS / JUL 2017

DRAWING NUMBER	REVISION
LHG 59650 - 148	/