

NOTES
CONTRACTORS MUST VERIFY ALL DIMENSIONS ON SITE BEFORE COMMENCING ANY WORK ON SHOP DRAWINGS
DO NOT SCALE FROM THIS DRAWING
M&BAINS COOPER CONSULTING LTD COPYRIGHT

BIM TRANSMITTAL DISCLAIMER
M&BAINS COOPER CONSULTING LTD MAKES NO EXPRESS OR IMPLIED WARRANTIES WITH RESPECT TO THE CHARACTER, FUNCTION, OR CAPABILITIES OF THE DATA (INCLUDING OF 3RD PARTY DATA INCORPORATED WITHIN), OR THE SUITABILITY OF THE DATA FOR ANY PARTICULAR PURPOSE BEYOND THOSE ORIGINALLY INTENDED BY M&BAINS COOPER CONSULTING LTD. PLEASE REFER TO OUR STANDARD TERMS AND CONDITIONS FOR FURTHER DETAILS.

Key

Walling types:

- (C) Chartham Multi with Warnham Terracotta feature band
(M) Maplehurst Light Multi with Warnham Terracotta feature band
Timber boarding Ebony (on prominent elevations) - C50 Marley Eternit
Weather boarding White (on prominent elevations) - C01 Marley Eternit
Flint (on prominent elevations) TBC
Tile hanging (to match roof tiles) (on prominent elevations) TBC

Roof Tiles:

- Redland Cambrian Slate (Grey Naturally Weathered) TBC
Wienerberger Sandtoft Plain Clay 2₂₀ (Brindle) TBC

Boundary Treatments:

- 1.8 m high close boarded fencing
1.8 m high brick masonry wall

Chimneys:

- Denotes indicative chimney on plots (see housetypes drawings for detail)

REV	AMENDMENT	DATE	CHD
DRAWING STATUS: PLANNING			

McBAINS COOPER

McBAINS COOPER CONSULTING LTD.
120 OLD BROAD STREET LONDON EC2N 1AR
TELEPHONE: 020 7786 7900 FACSIMILE: 020 7786 7999

CLIENT

Taylor Wimpey

PROJECT

LAND AT NYTON NURSERIES
EASTERGATE AND WESTERGATE
WEST SUSSEX

DRAWING TITLE


MATERIALS AND BOUNDARY TREATMENTS PLAN

ARCHITECTURE

SCALE 1:500 @ A0
1:1000 @ A2
DRAWN BY TS
CHECKED /
DATE AUG'17

DRAWING NUMBER
59650-102

REVISION
/

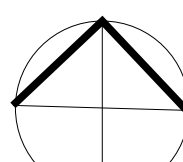

0 5 10 20 50m

BARNETT CLOSE

FW

B 2233