


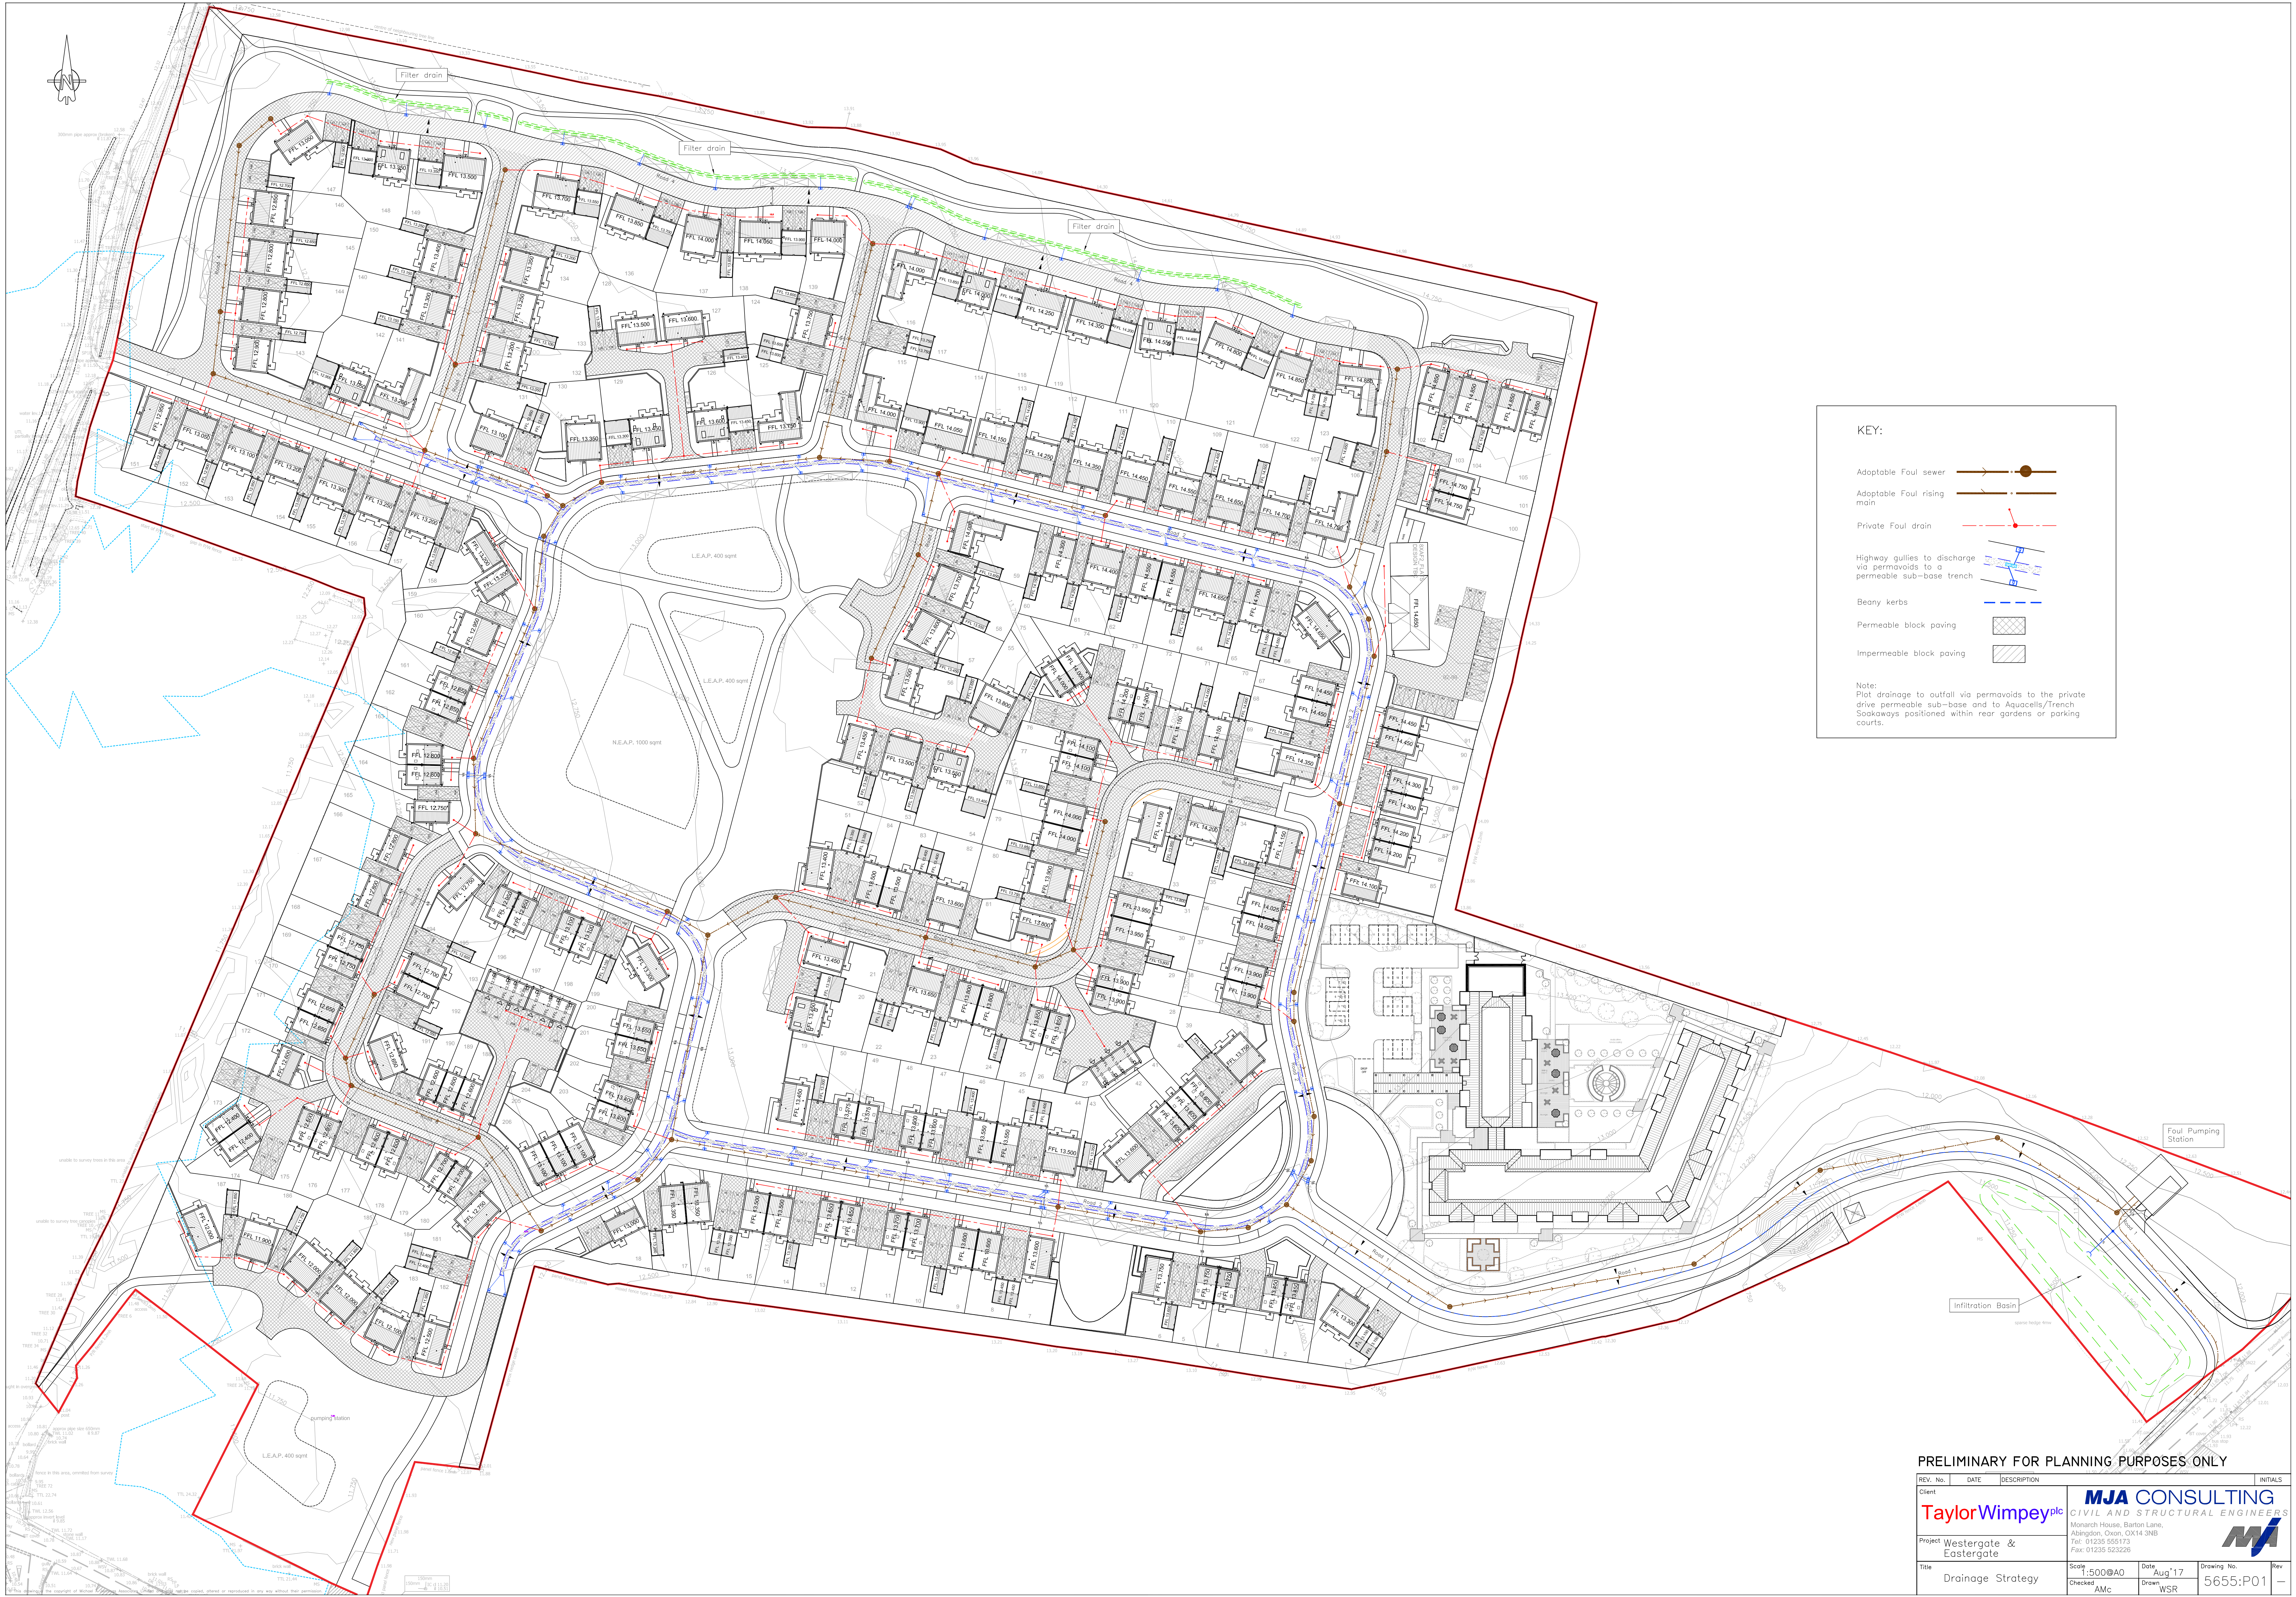

KEY:

- Adoptable Foul sewer
- Adoptable Foul rising main
- Private Foul drain
- Highway gullies to discharge via permeoids to a permeable sub-base trench
- Beany kerbs
- Permeable block paving
- Impermeable block paving

Note:
Plot drainage to outfall via permeoids to the private drive permeable sub-base and to Aquacells/trench Soakaways positioned within rear gardens or parking courts.

PRELIMINARY FOR PLANNING PURPOSES ONLY

REV. No.	DATE	DESCRIPTION	INITIALS
Client	MJA CONSULTING CIVIL AND STRUCTURAL ENGINEERS Monarch House, Barton Lane, Abingdon, Oxon, OX14 3NB Tel: 01235 555173 Fax: 01235 523226		
Project	Westergate & Eastergate		
Title	Drainage Strategy	Scale: 1:500 @ A0 Checked: AMc Date: Aug '17 Drawn: WSR	Drawing No. 5655:P01