


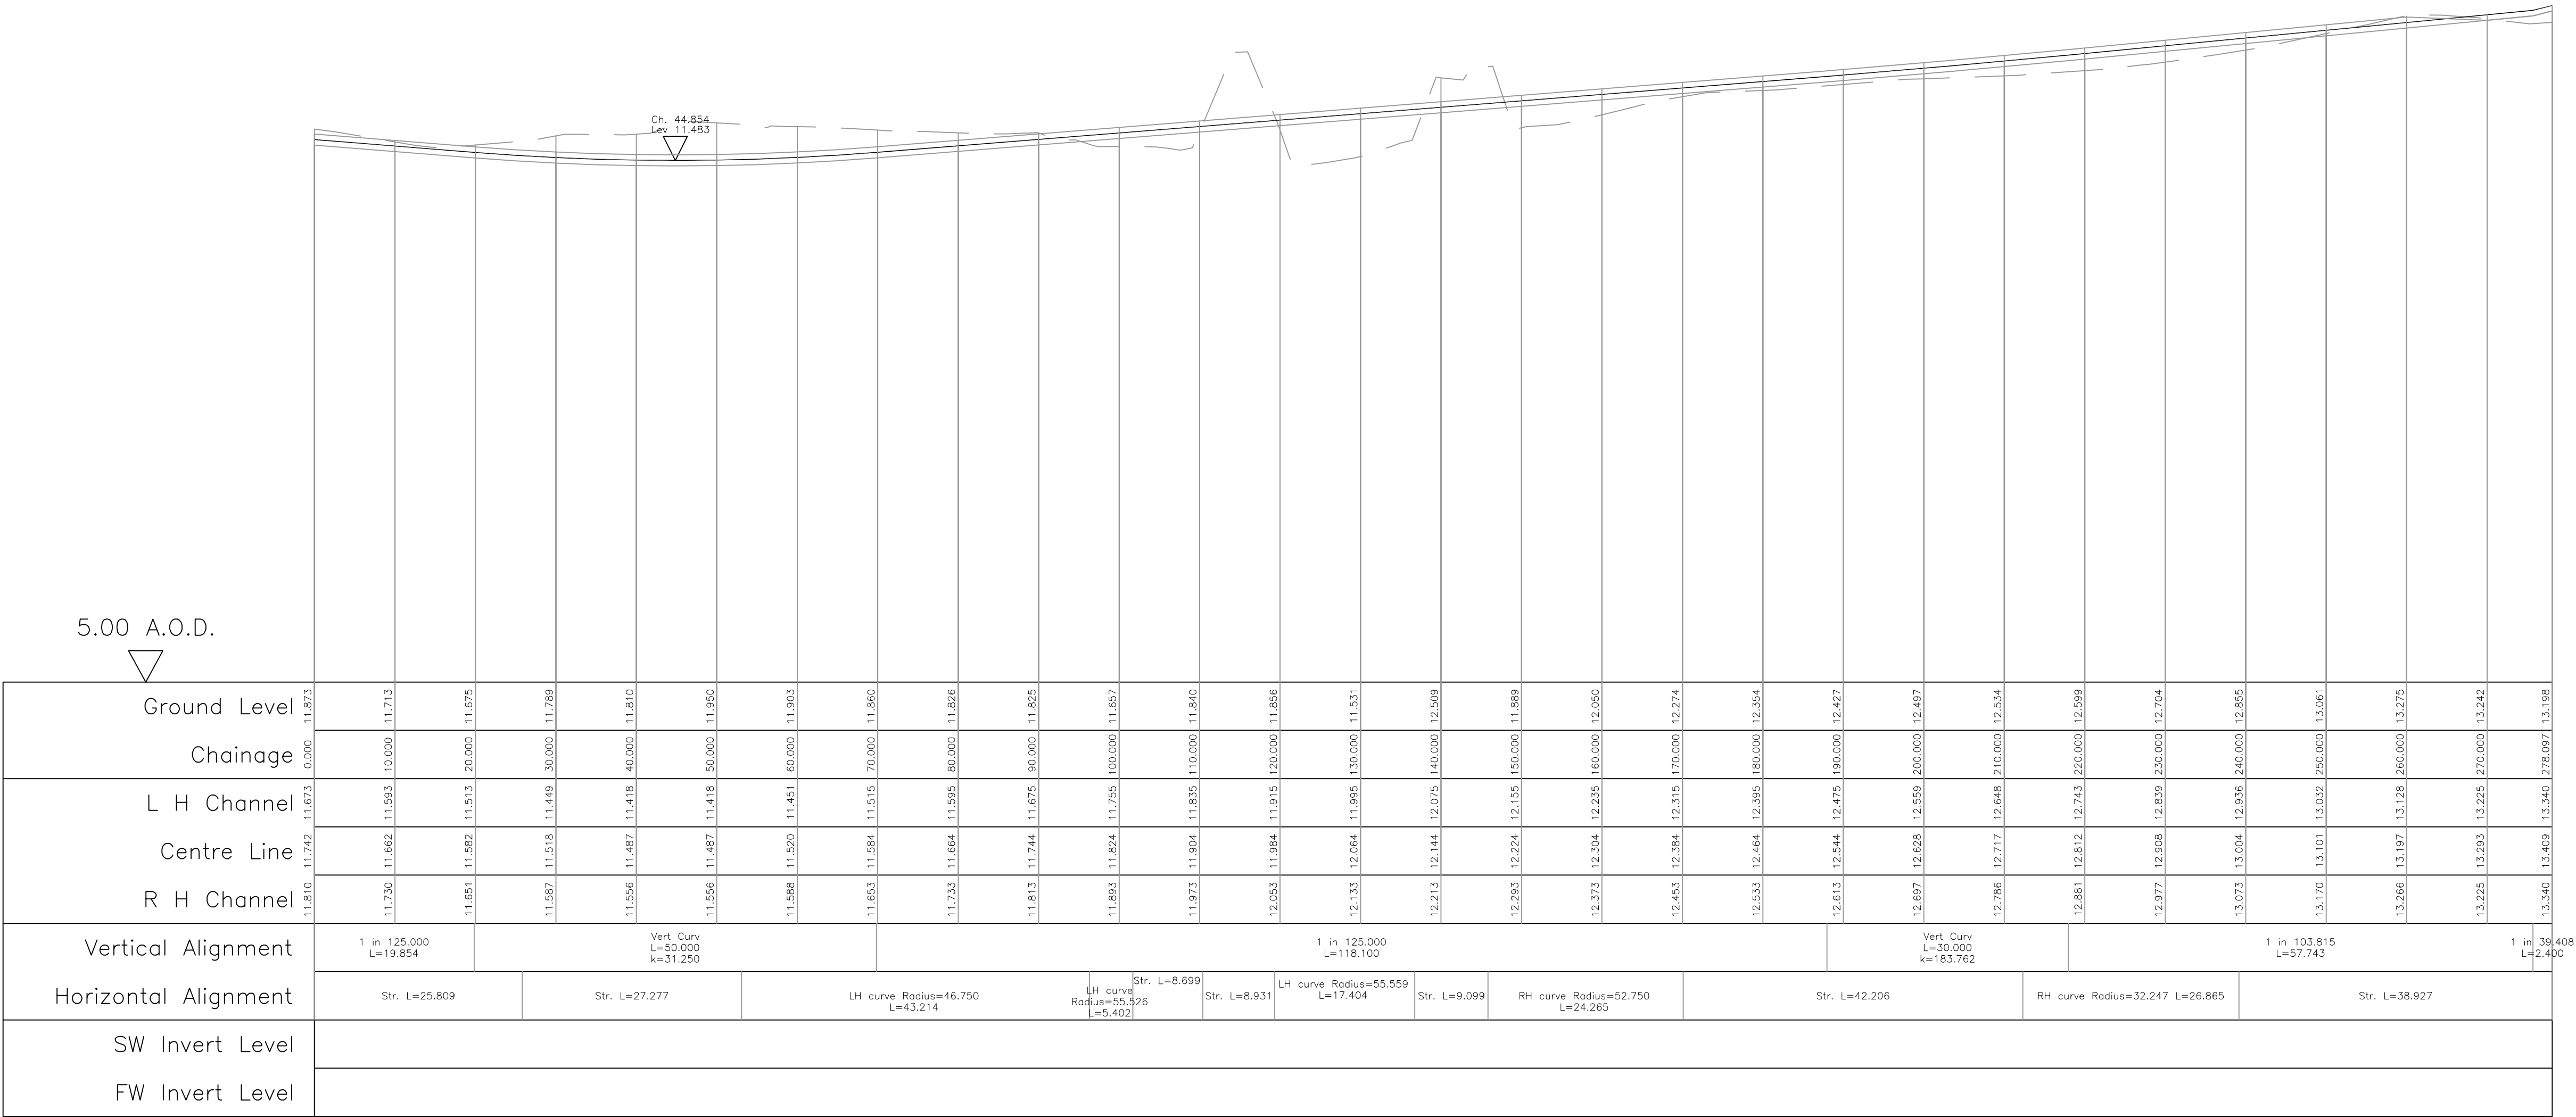

Road 1
Horiz. 1:500 Vert. 1:50

PRELIMINARY FOR PLANNING PURPOSES ONLY

REV. No.	DATE	DESCRIPTION	INITIALS			
Client			MJA CONSULTING CIVIL AND STRUCTURAL ENGINEERS Monarch House, Barton Lane, Abingdon, Oxon, OX14 3NB Tel: 01235 555173 Fax: 01235 523226 			
TaylorWimpeyplc						
Project Westergate & Eastergate						
Title			Scale As shown@A1	Date Aug '17	Drawing No. 5655:P10	Rev -
Longitudinal Sections Sheet 1			Checked AMc	Drawn WSR		