



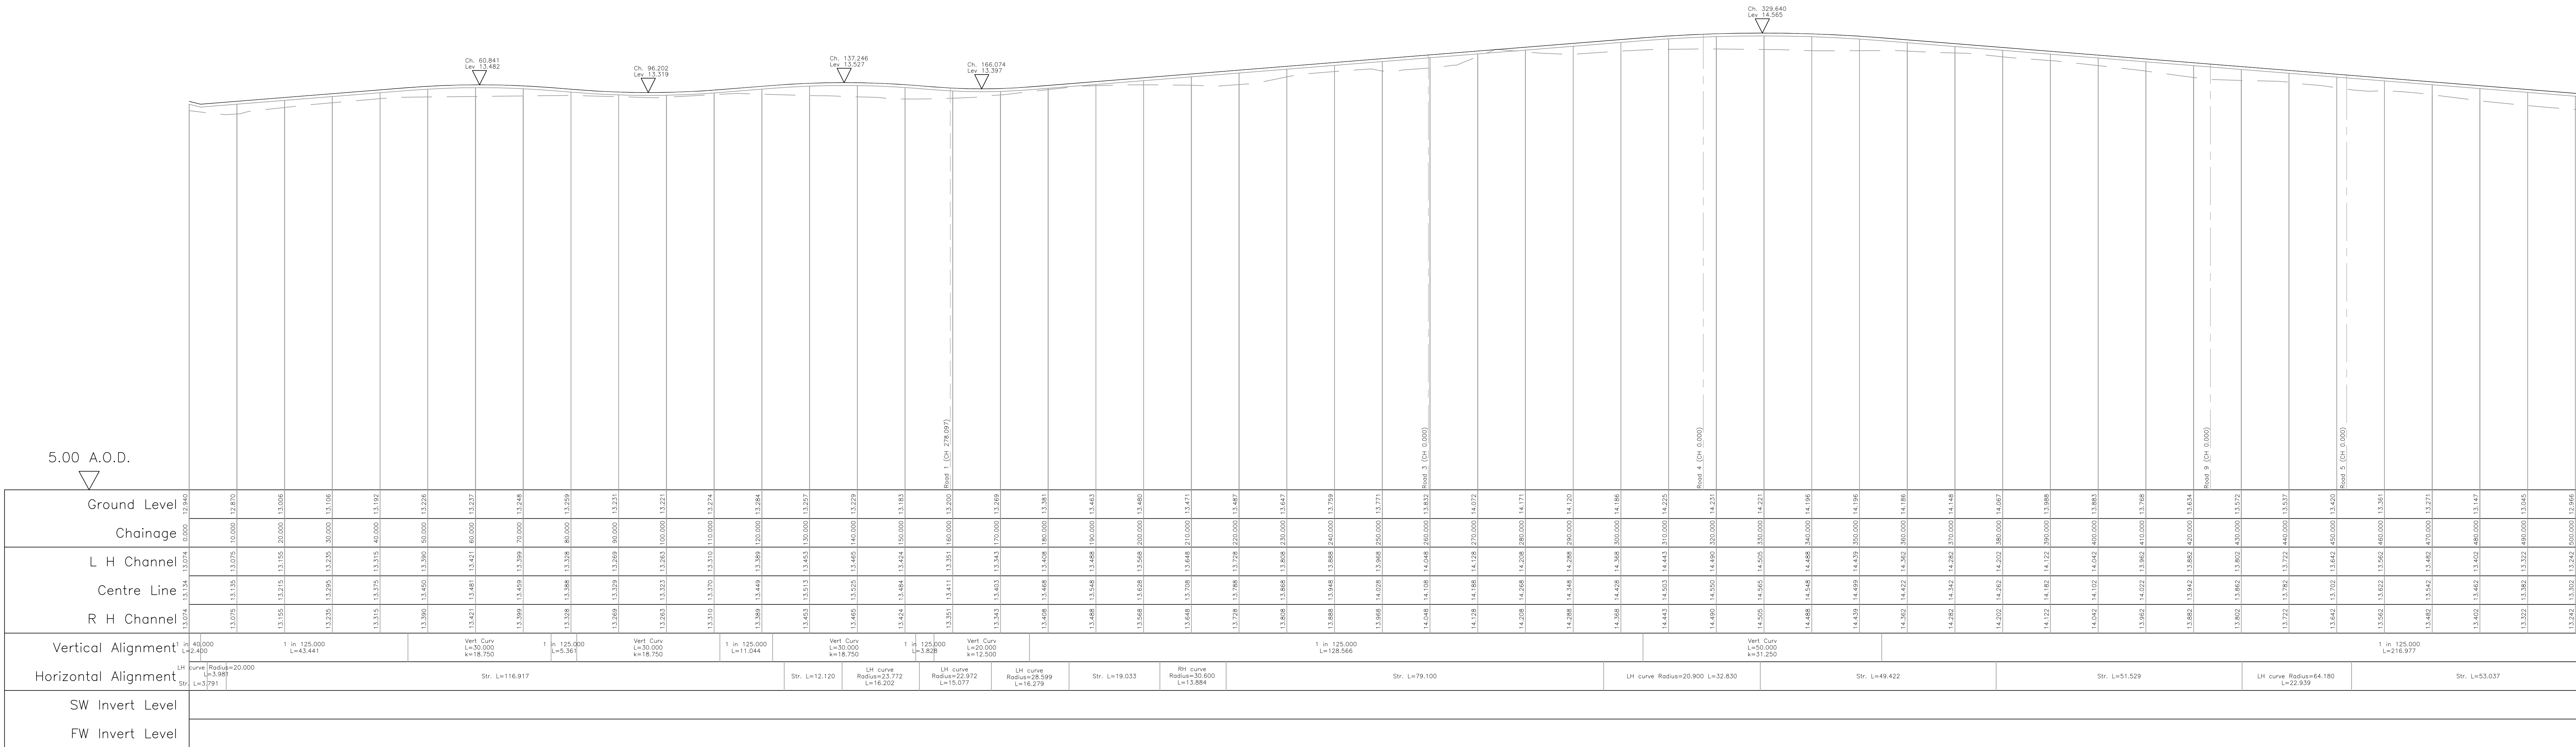

Road 2 (Chainage 0.000-500.000)
Horiz. 1:500 Vert. 1:50

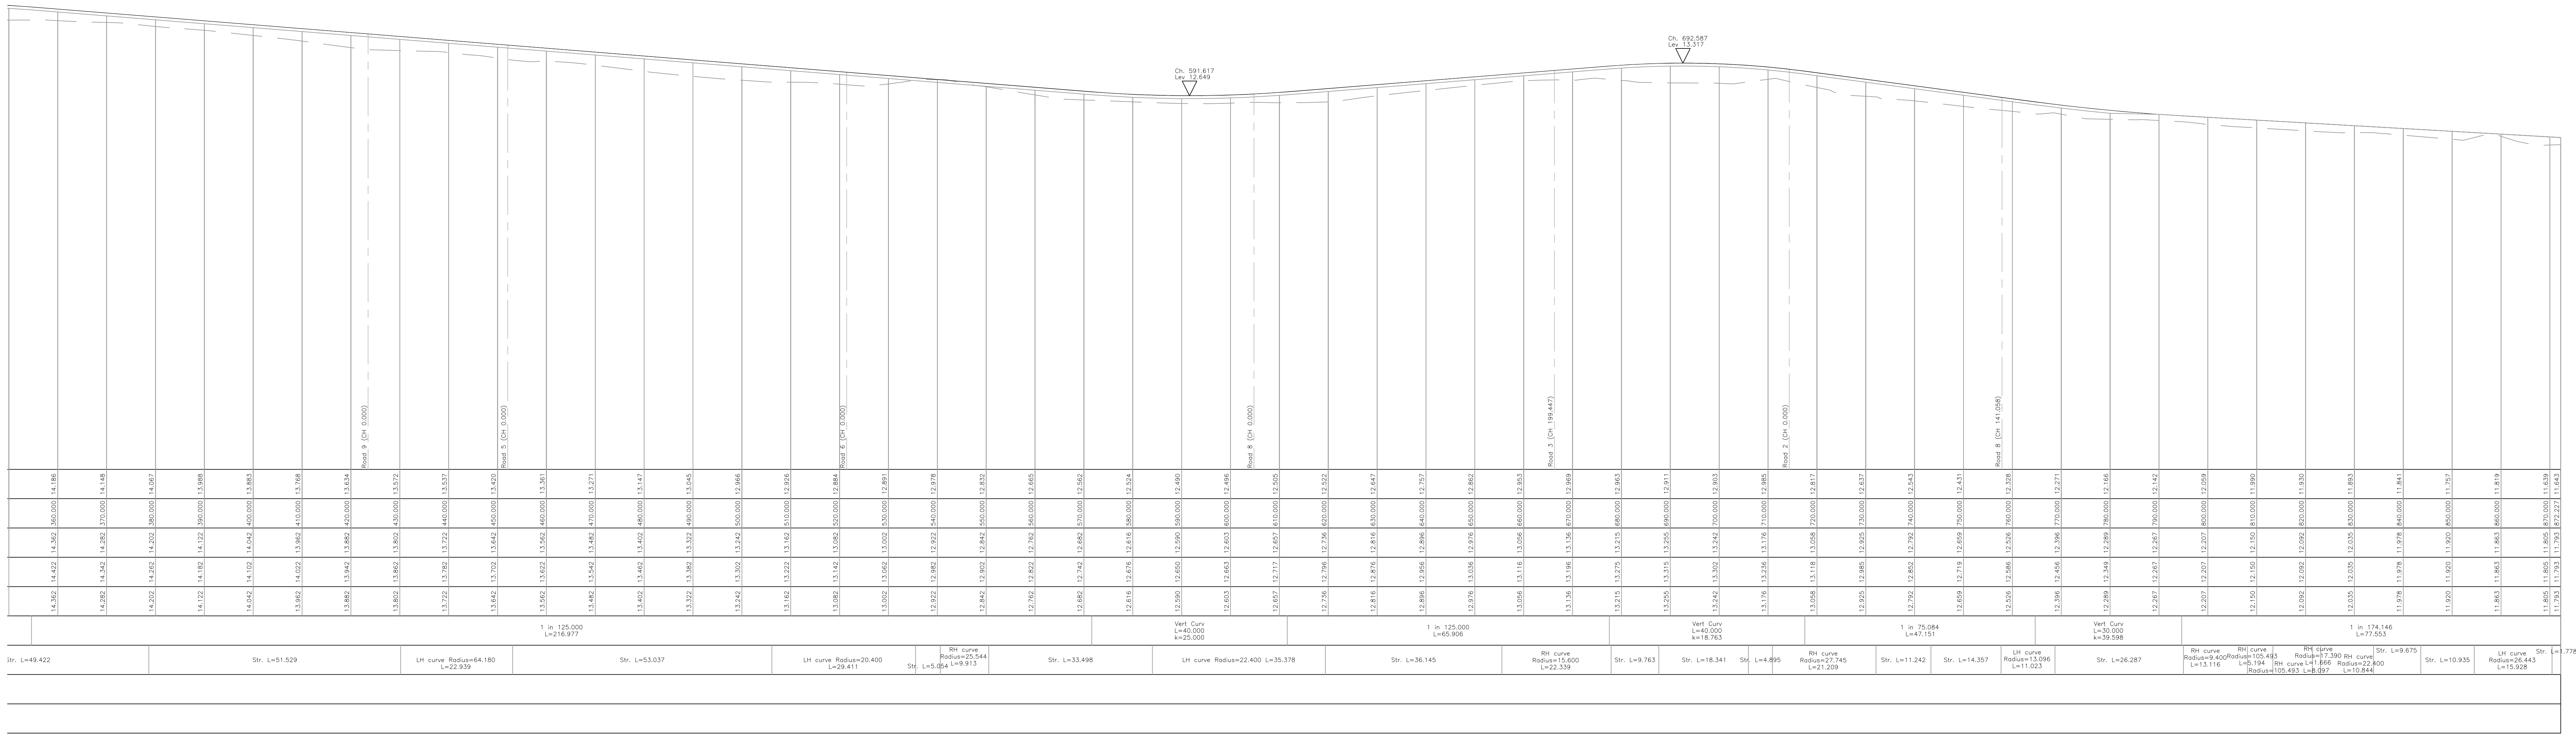

Road 2 (Chainage 360.000-872.227)
Horiz. 1:500 Vert. 1:50

PRELIMINARY FOR PLANNING PURPOSES ONLY

REV. No.	DATE	DESCRIPTION	INITIALS
Client	MJA CONSULTING CIVIL AND STRUCTURAL ENGINEERS Monarch House, Barton Lane, Abingdon, Oxon, OX14 3NB Tel: 01235 555173 Fax: 01235 523226		
Project	Westergate & Eastergate		
Title	Longitudinal Sections Sheet 2	Scale As shown @ A0	Date Aug '17
Checked	AMc	Drawn	WSR
Drawing No.	5655:P11	Rev	—