


Appendix E

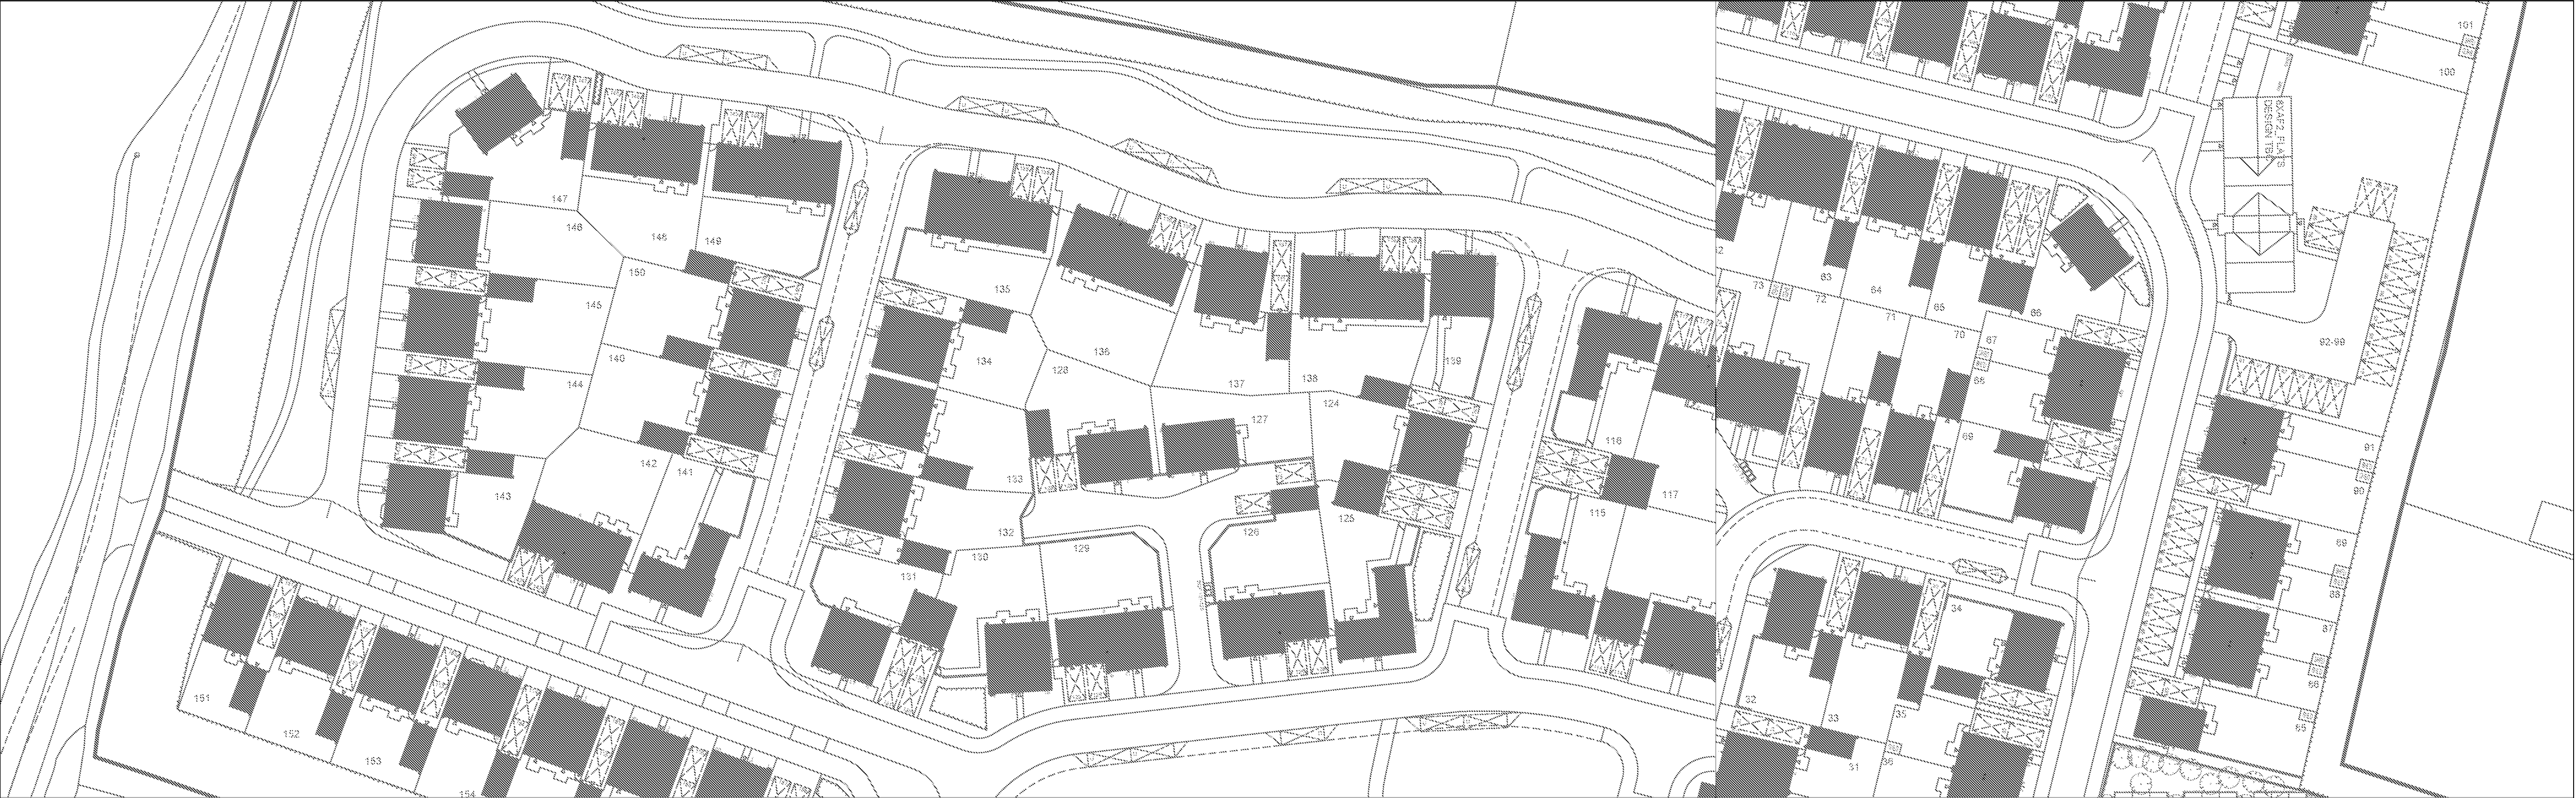

JUNCTION VISIBILITY SPLAYS (NORTH WEST OF SITE)

JUNCTION VISIBILITY SPLAYS (NORTH EAST OF SITE)



JUNCTION VISIBILITY SPLAYS (CENTRE OF SITE)



JUNCTION VISIBILITY SPLAYS (WEST OF SITE)

JUNCTION VISIBILITY SPLAYS (SOUTH WEST OF SITE)

JUNCTION VISIBILITY SPLAYS (EAST OF SITE)

The drawings, information and data recorded in this document ("the information") is the property of Paul Basham Associates. This document and the information are solely for the use of the authorized recipient and this document may not be used, copied or reproduced in whole or part for any purposes other than which it was supplied by Paul Basham Associates. Paul Basham Associates makes no representation, undertakes no duty and accepts no responsibilities to any third party who may use or rely upon this document or the information.

GENERAL NOTES

1. THIS DRAWING IS INTENDED TO BE VIEWED IN COMBINATION WITH ALL RELEVANT ARCHITECTS, ENGINEERS, SERVICES AND SPECIALIST DRAWINGS AND SPECIFICATION.
2. ANY VARIATIONS OR DISCREPANCIES BETWEEN THESE DRAWINGS IN TERMS OF DIMENSIONS OR DETAILS SHOULD BE DRAWN TO THE ATTENTION OF THE ARCHITECT AND/OR THE ENGINEER FOR CLARIFICATION.
3. PAUL BASHAM ASSOCIATES ACCEPTS NO RESPONSIBILITY FOR THE ACCURACY OF BACKGROUND INFORMATION PRODUCED BY THIRD PARTIES – THIS MUST BE TREATED AS INDICATIVE ONLY.
4. ALL DIMENSIONS AND LEVELS ARE IN METRES. DO NOT SCALE THIS DRAWING, PRINT, PLOT OR DISK.
5. THIS DRAWING SHOULD ONLY BE USED FOR CONSTRUCTION IF THE PROJECT PHASE IN THE TITLE FRAME BELOW IS SHOWN AS "CONSTRUCTION". PAUL BASHAM ASSOCIATES TAKE NO RESPONSIBILITY FOR CONSTRUCTION WORKS UNDERTAKEN TO DRAWINGS WHICH ARE NOT MARKED UNDER THIS PHASE.
6. THE SITE WOULD HAVE AN INTERNAL DESIGN SPEED OF 15MPH. IN LINE WITH MANUAL FOR STREETS GUIDANCE VISIBILITY SPLAYS AT JUNCTIONS HAVE BEEN MEASURED TO 2.4M X 17M.
7. ON OCCASIONS WHERE VISIBILITY ENCLOSES ON THIRD PARTY LAND A COVENANT ON THE CONVEYANCE PLAN WOULD BE INCLUDED TO ENSURE THAT ALL VEGETATION IS KEPT BELOW 0.6M.



A	REVISED LAYOUT	31.08.17	EN	BW
Rev	Description	Date	By	Drawn



Paul Basham Associates Ltd
Lancaster Court, 8 Barrow Valley Road, Farnham, PO15 5TU
01429 900104
info@paulbashamassociates.com www.paulbashamassociates.com

Client:

Taylor Wimpey

Project Name:
NYTON ROAD
WESTERGATE


File:

JUNCTION VISIBILITY SPLAYS

Project Phase:

PRELIMINARY

Checked By	Checked Date	Drawn By	Drawn Date
MS	25.08.17	BW	25.08.17
Client Drawing No.		Scale	
		1:500	(AT A1 SIZE)
PBA Drawing No.		Revision	
065.0005.001		A	

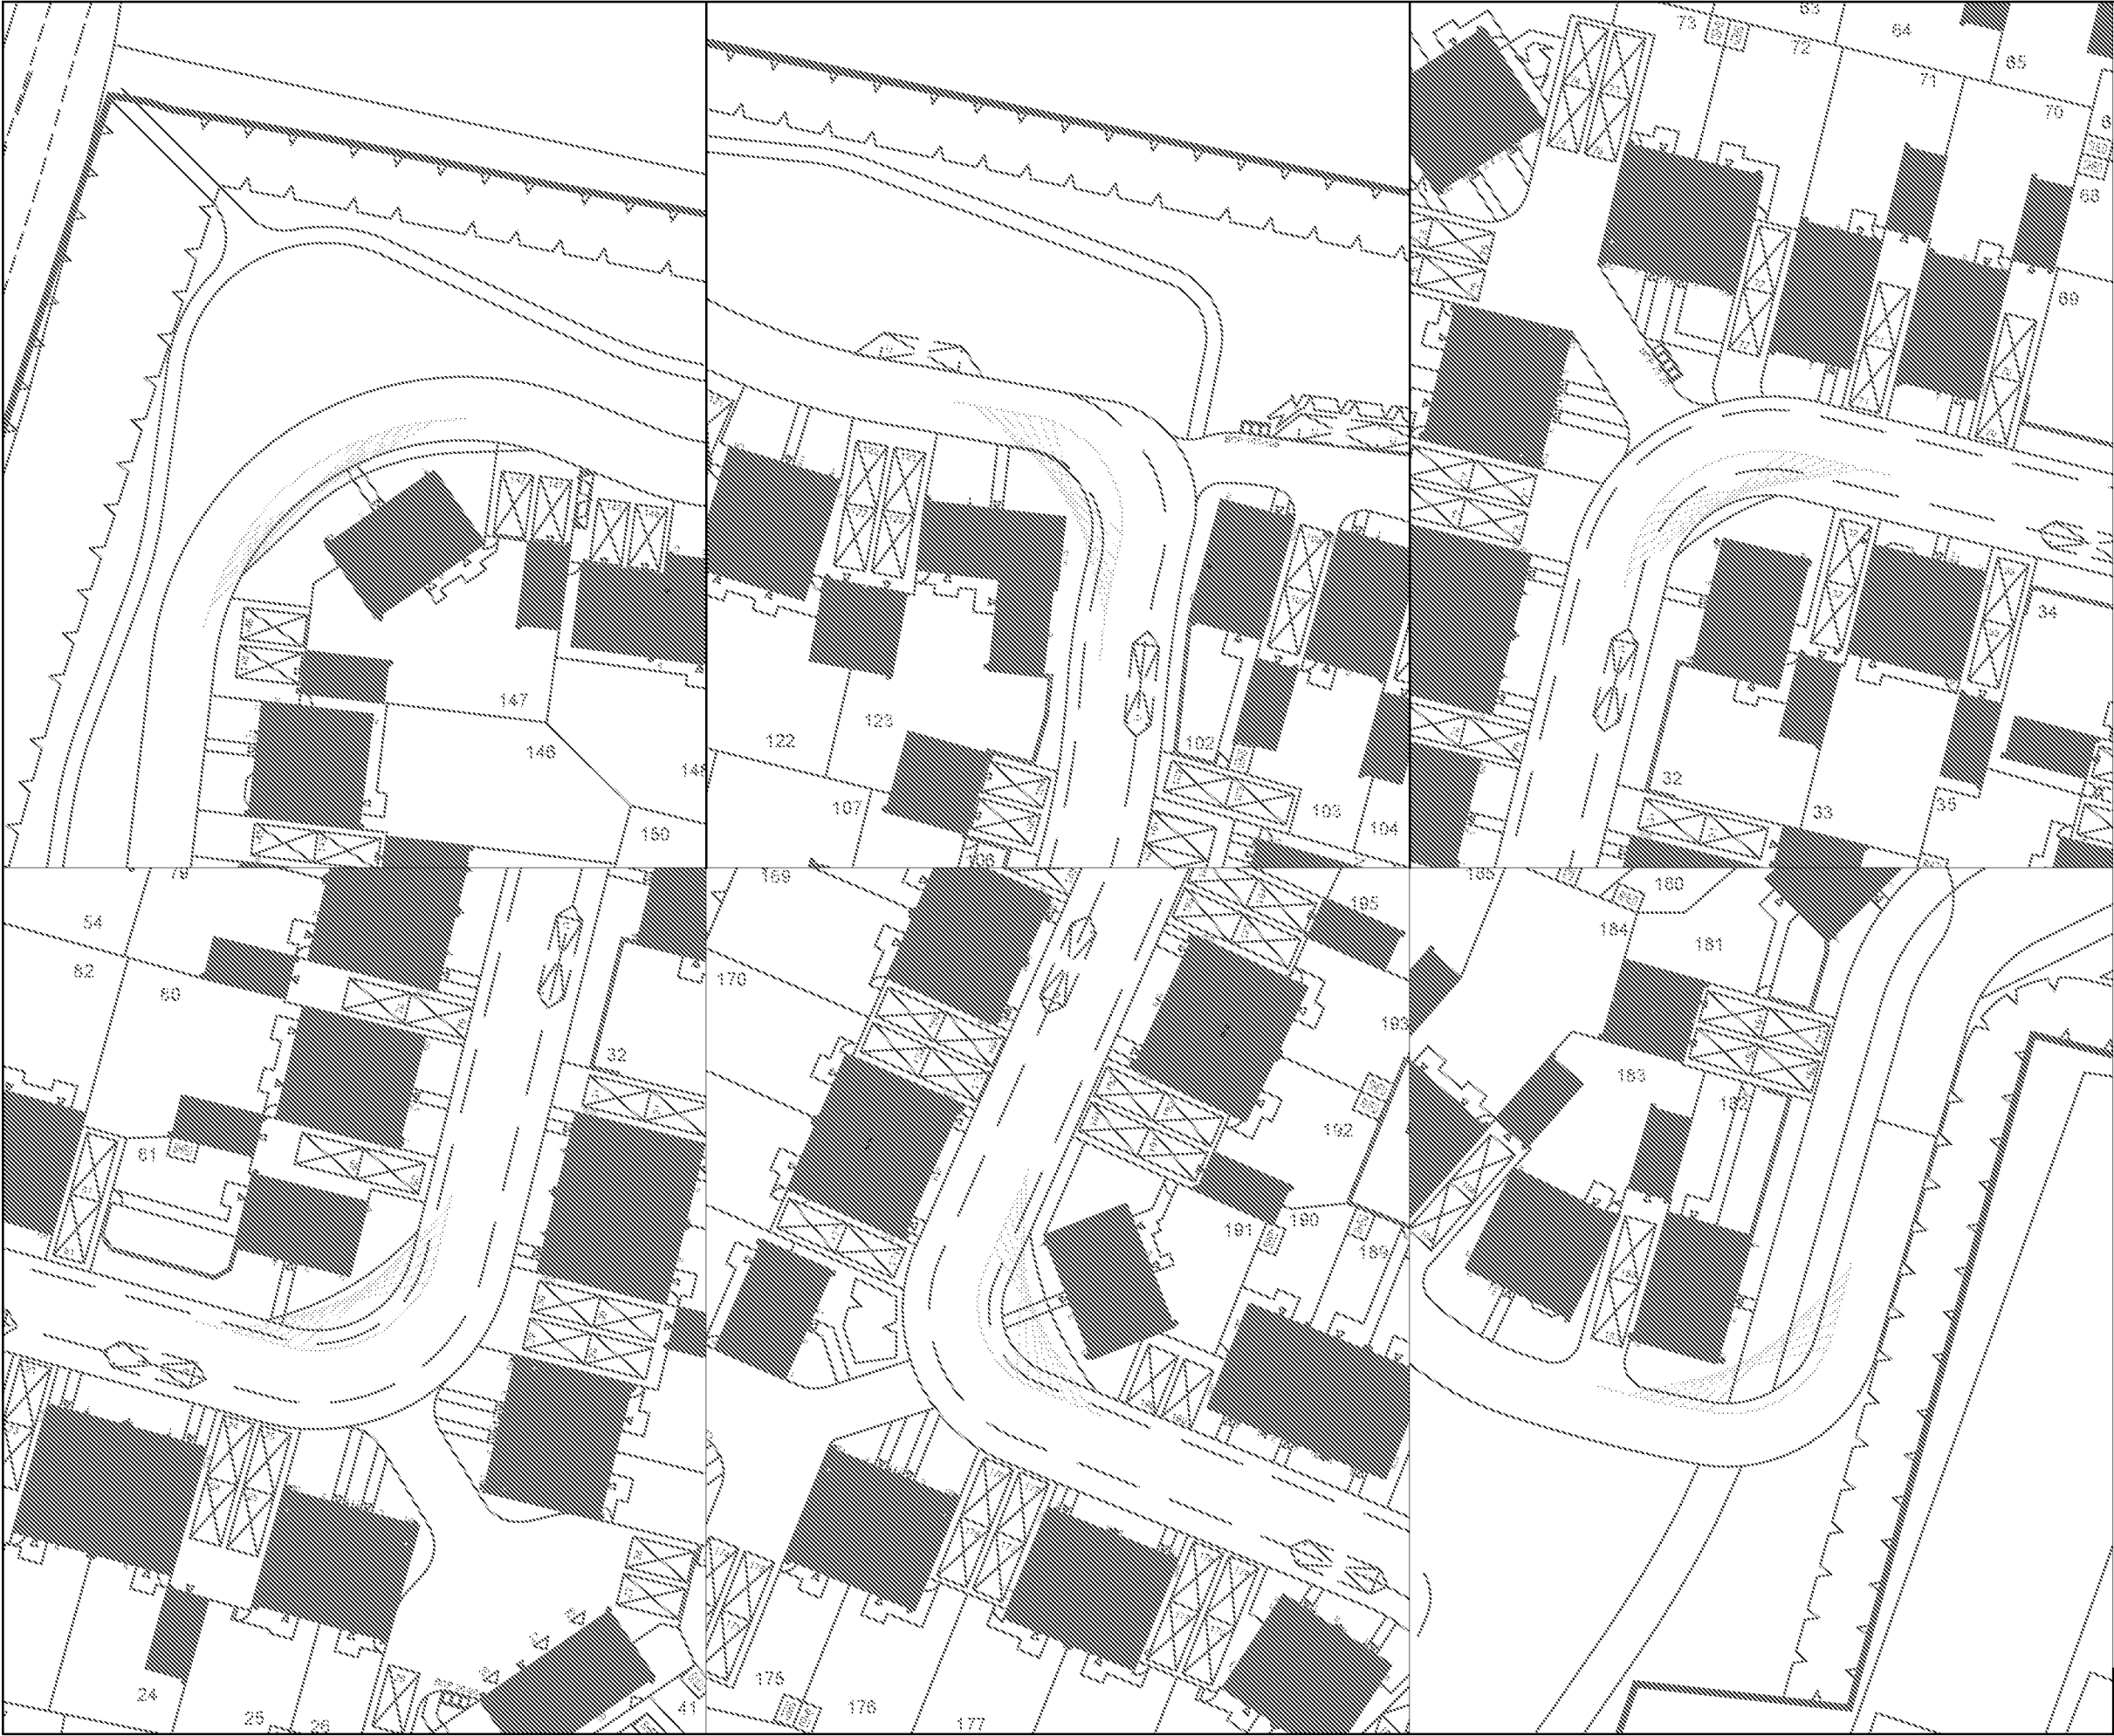

GENERAL NOTES

1. THIS DRAWING IS INTENDED TO BE VIEWED IN COMBINATION WITH ALL RELEVANT ARCHITECTS, ENGINEERS, SERVICES AND SPECIALIST DRAWINGS AND SPECIFICATION.
2. ANY VARIATIONS OR DISCREPANCIES BETWEEN THESE DRAWINGS IN TERMS OF DIMENSIONS OR DETAILS SHOULD BE DRAWN TO THE ATTENTION OF THE ARCHITECT AND/OR THE ENGINEER FOR CLARIFICATION.
3. PAUL BASHAM ASSOCIATES ACCEPTS NO RESPONSIBILITY FOR THE ACCURACY OF BACKGROUND INFORMATION PRODUCED BY THIRD PARTIES – THIS MUST BE TREATED AS INDICATIVE ONLY.
4. ALL DIMENSIONS AND LEVELS ARE IN METRES. DO NOT SCALE THIS DRAWING, PRINT, PLOT OR DISK.
5. THIS DRAWING SHOULD ONLY BE USED FOR CONSTRUCTION IF THE PROJECT PHASE IN THE TITLE FRAME BELOW IS SHOWN AS "CONSTRUCTION". PAUL BASHAM ASSOCIATES TAKE NO RESPONSIBILITY FOR CONSTRUCTION WORKS UNDERTAKEN TO DRAWINGS WHICH ARE NOT MARKED UNDER THIS PHASE.



A	REVISED LAYOUT	31.08.17	SM	EV
Rev	Description	Date	By	Checked

Checked By	Checked Date	Scale	(AT A3 SIZE)	
MS	25.08.17	1:500		
Drawn By	Drawn Date	Client Drawing No.	PBA Drawing No.	Revision
BW	25.08.17	-	064.0005.002	A

Project Name	Title
NYTON ROAD WESTERGATE	FORWARD VISIBILITY SPLAYS
Project Phase	
PRELIMINARY	

