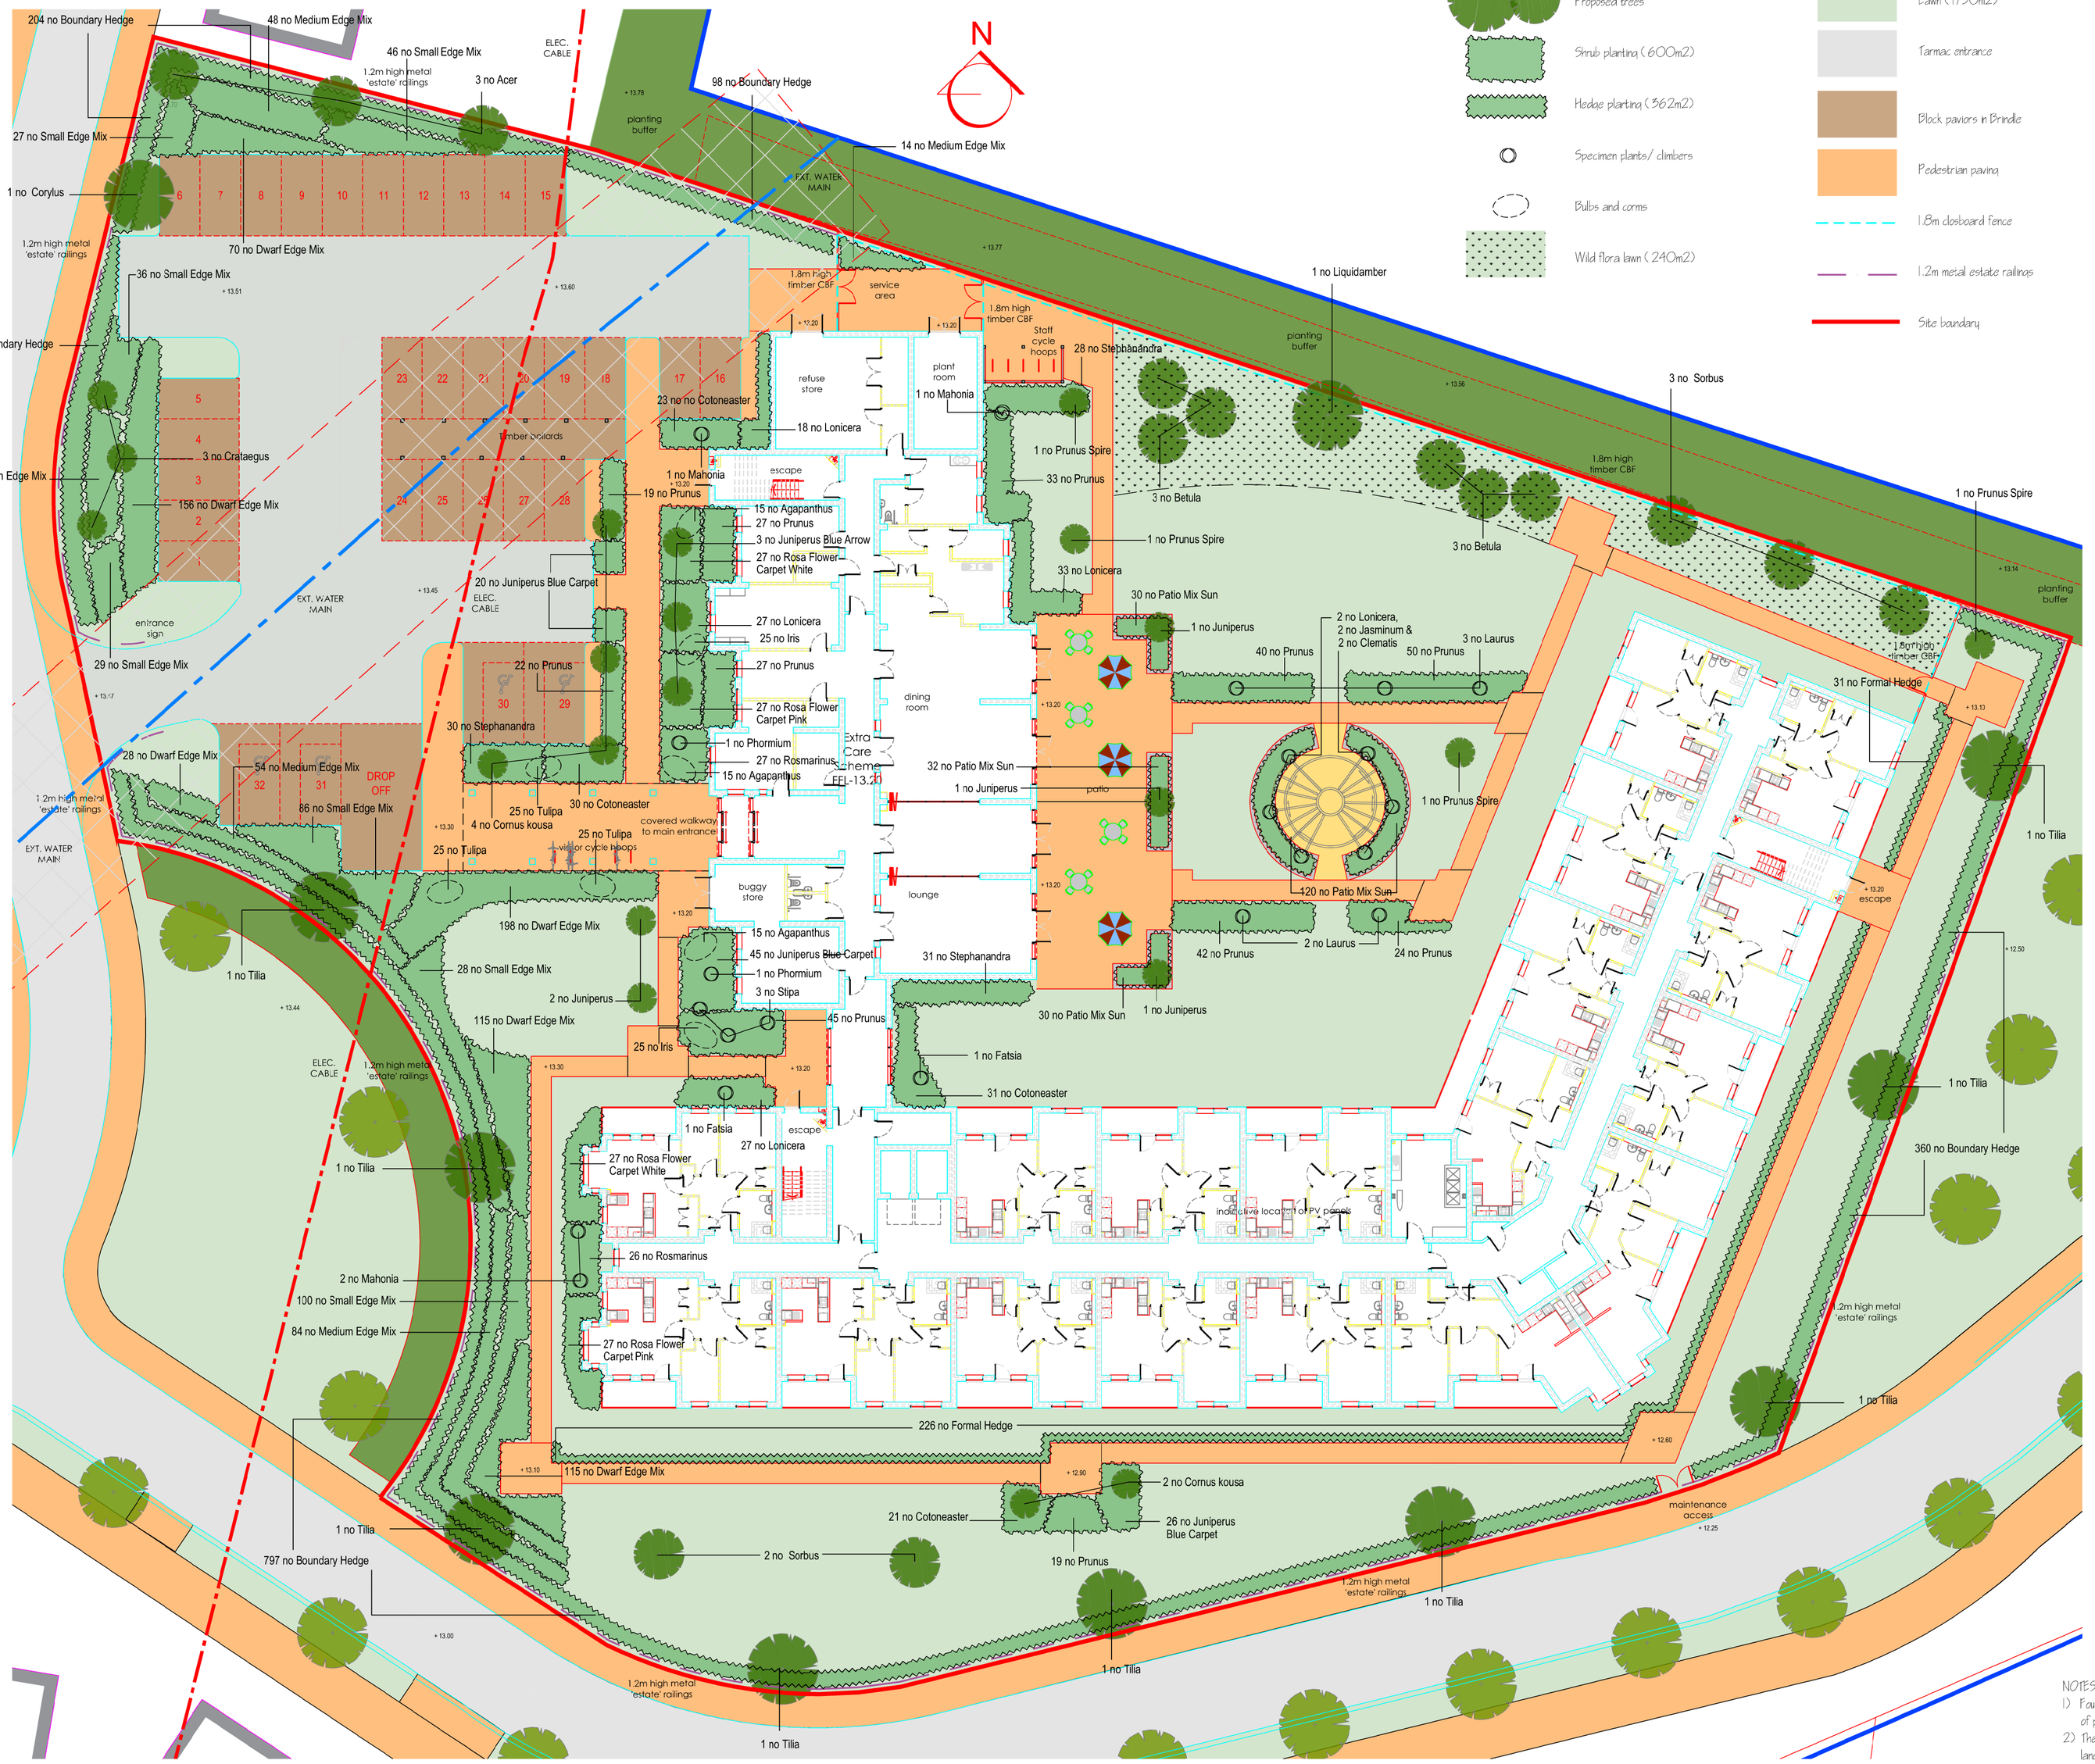

PLANTING SCHEDULE

TREES	Common Name	Size at Planting	Nos
Acer campestre	Field Maple	Heavy std, girth at 1m, 12-14cm , ht 3.5-4m	3
Betula pendula	Silver Birch	Heavy std, girth at 1m, 12-14cm , ht 3.5-4m	6
Cornus kousa	Flowering Dogwood	Light std, girth at 1m, 6-8cm	6
Corylus colurna	Turkish Hazel	A. N. S, girth at 1m, 16-18cm, ht 4-4.5m	1
Crataegus prunifolia	Cherry-leaved Thorn	Sel. std, girth at 1m, 10-12cm, ht 3-3.5m	3
Juniperus scopulorum Blue Arrow	Upright Juniper	Ht 1-1.2m in 15L pot	8
Liquidamber styraciflua	Sweet Gum	A. N. S, girth at 1m, 16-18cm, ht 4-4.5m	1
Prunus Spire	Ornamental Cherry	Sel. std, girth at 1m, 10-12cm, ht 3-3.5m	4
Sorbus aucuparia	Rowan	Heavy std, girth at 1m, 12-14cm, ht 3.5-4m	5
Tilia cordata Greenspire	Lime	A. N. S, girth at 1m, 16-18cm, ht 4-4.5m	9

BOUNDARY HEDGE		Nos
Fagus sylvatica	60-80cm ht, bare root, double staggered row at 3 per lm m	1451

FORMAL HEDGE		
Euonymus Jean Hughes	30-40cm in 2L pot, single row at 35cm centres	257

MEDIUM EDGE MIX		240
Brachyglottis Sunshine		
Cistus x hybridus		
Deutzia x rosea		
Fuchsia Madame Cornelissen		
Genista tinctoria Royal Gold	all min. 30-40cm ht in 3L pots at 60cm centres	
Pernettya mucronata in ver		
Philadelphus Manteau d' Hermine		
Potentilla Primrose Beauty		
Skimmia japonica Rubella		

SMALL EDGE MIX		352
Berberis thunbergii Darts Red Lady		
Convolvulus cneorum		
Deschampsia Northern Lights		
Euonymus Emerald Gaiety	all min 30-40cm ht in 3L pots at 50cm centres	
Fuchsia Lady Thumb		
Nandina Firepower		
Perovskia Little Spire		
Spraea Goldflame		

DWARF EDGE MIX		682
Acorus graminaus Variegatus		
Festuca Blue Glow		
Fuchsia Lady Thumb		
Hebe pinguifolia Paasi	all min 20-30cm in 2L pots at 40cm centres	
Hypericum Tricolor	in groups of 12-15 of each species	
Lavandula angustifolia Munstead		
Santolina chamaecupariesus nana		
Vinca minor Green Carpet		

GROUND COVER		
Cotoneaster Coral Beauty		9
Juniperus Blue Carpet		113
Lonicera Maygreen		109
Prunus Darts Low 'n Green	all 40-60cm spd in 3L pots at 60cm centres	348
Rosa Flower Carpet Pink		54
Rosa Flower Carpet White		54
Rosmarinus prostratus Capri		53
Stephanandra incica Crispa		61

SPECIMEN SHRUBS		
Fatsia japonica Spiders Web		2
Laurus nobilis (3/ 4 std)		5
Mahonia Charity	all to be min. 80-100cm in 15L pot, planted as shown	4
Phormium cookianum Platts Black		2
Stipa tenuifolia		3

PATIO MIX SUN		212
Caryopteris clandonensis		
Ceratostigma willmottianum		
Cytisus x kewensis		
Potentilla Marchu	all to be 30-40cm in 3L pots at 45cm centres	
Agapanthus Knapton Blue	in groups of 2-3 of each species	
Iberis Snowflake		
Crocosmia x crocosmiiflora Citronella		
Phlomis fruiticosa		
Radbeckia Little Goldstar		

CLIMBERS (tied to wires on pergola posts)		
Clematis Pink Champagne		2
Jasminum x stephanense	all 60-90cm in 3L pots	2
Lonicera x brownii Dropmore Scarlet		2

BULBS & CORMS		
Agapanthus Navy Blue	3L pot at 300mm centres	45
Iris King of the Blues	Top size at 200mm centres in groups of 5	50
Tulipa Alabaster (single late) 11cm, at 200mm centres, in groups of 5		75

WILD FLOWER LAWN
Emorsgate flowering lawn mixture EL1, 80% graeses and 20% wild flowers

NOTES
1) Foundations to dwellings to be designed to take account of the mature height of proposed trees.
2) The soft landscape specification shall be in accordance with the written soft landscape specification.
3) Future drainage and service plans to take account of landscape proposals, all trees shown on this plan are to be planted as shown
4) Minimum topsoil depths shall be 150mm for grass, 400mm for shrubs or hedges, and 1 x 1m x 800mm for trees. Imported topsoil shall conform to BS 3882.
5) Trees are to be rootballed, unless planted outside the planting season of November-March, in which case they will be container grown. The Advanced Nursery Stock trees shall be double staked, the remainder shall be single staked
6) For specific maintenance requirements see the Landscape Management Plan

rev B Revised to clients requirements 3.10.17.
rev A Revises to clients requirements 27.9.17.

INDA OAK
Dip. L.A., M.L.I.
Chartered Landscape Architect
76A Hammonds Lane
Totton
Hampshire
SO40 3LE Tel/ Fax 023 80666758
e-mail info@indaoakdesign.co.uk

Client
HIGHWOOD
THE HIGHWOOD GROUP

Job Title
Extra Care Scheme
Nuton Road,
Westernjate

Drawing Title
Landscape Plan

Drawing No	Revision
1136/ 01	B
Date	Scale
Sep 2017	1 : 200 @ A1

NEW FOREST DISTRICT COUNCIL ACCEPTED