


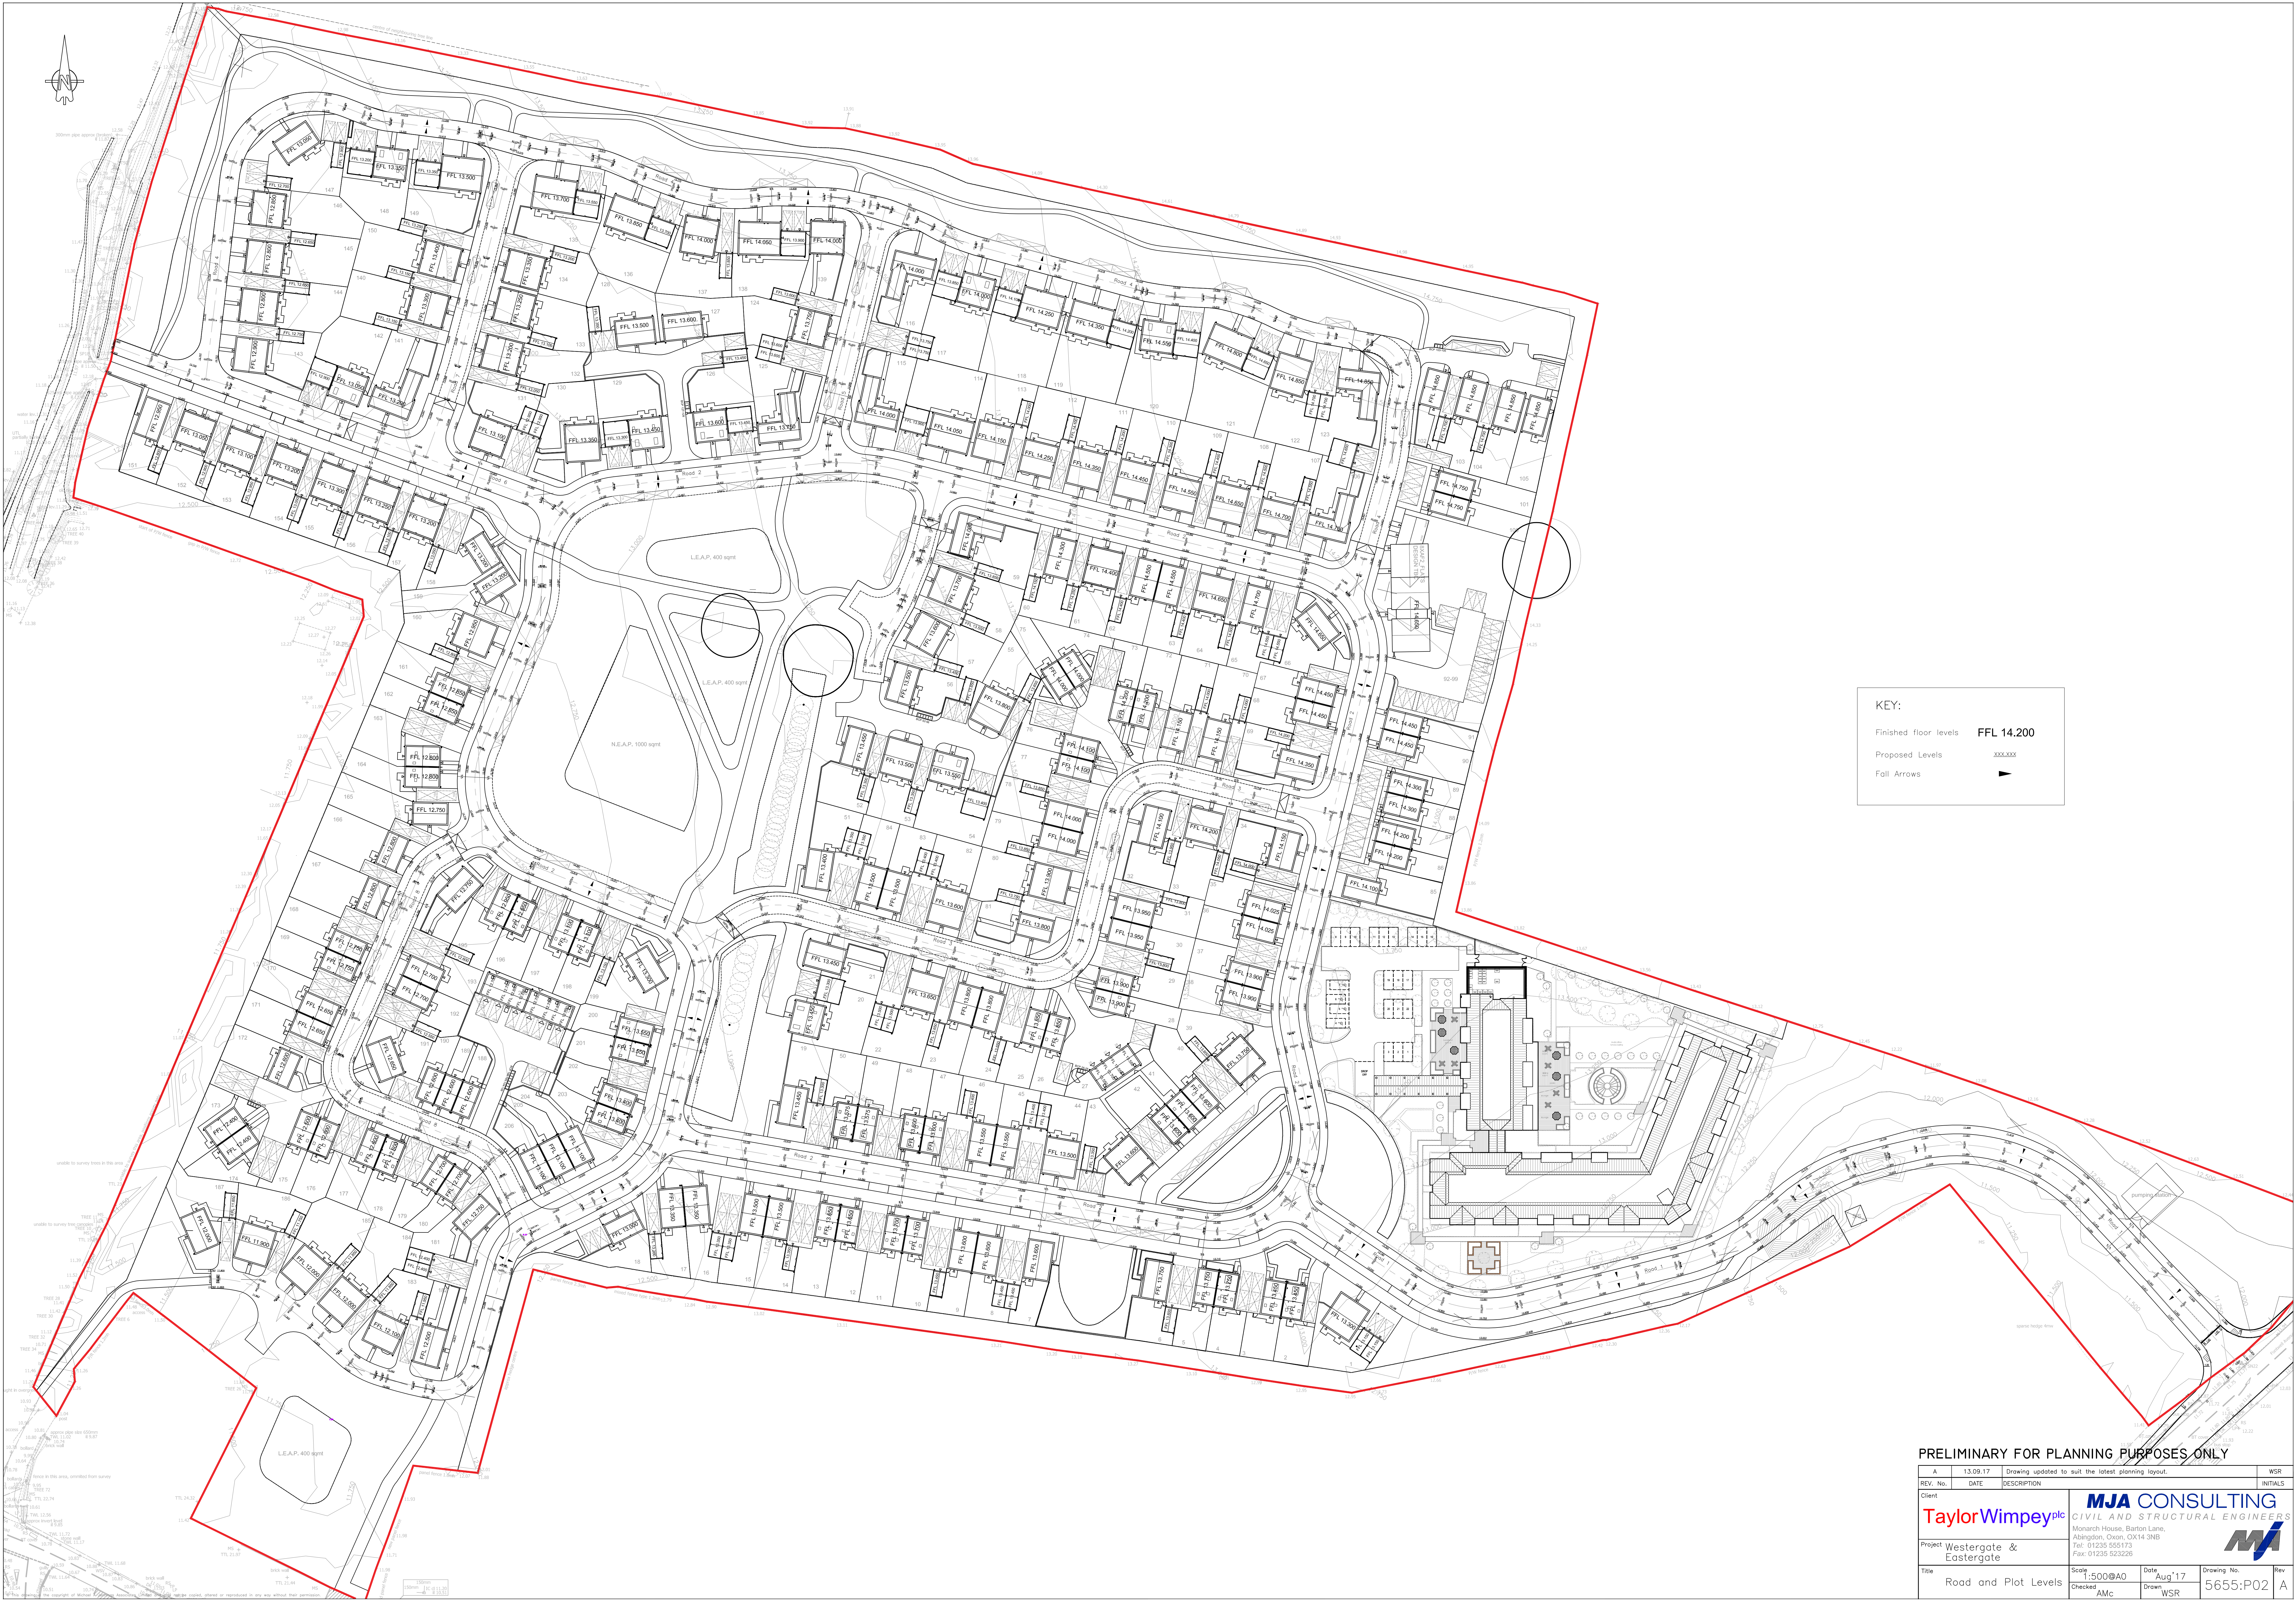

KEY:

Finished floor levels FFL 14.200

Proposed Levels xxx.xxx

Fall Arrows ▶

PRELIMINARY FOR PLANNING PURPOSES ONLY

A	13.09.17	Drawing updated to suit the latest planning layout.		WSR
REV. No.	DATE	DESCRIPTION		INITIALS
Client		Taylor Wimpey plc MJA CONSULTING CIVIL AND STRUCTURAL ENGINEERS Monarch House, Barton Lane, Abingdon, Oxon, OX14 3NB Tel: 01235 555173 Fax: 01235 523226		
Project		Westergate & Eastergate		
Title	Road and Plot Levels		Scale 1:500 @ A0 Checked AMC	Date Aug '17 Drawn WSR
			Drawing No.	Rev
			5655:P02	A