


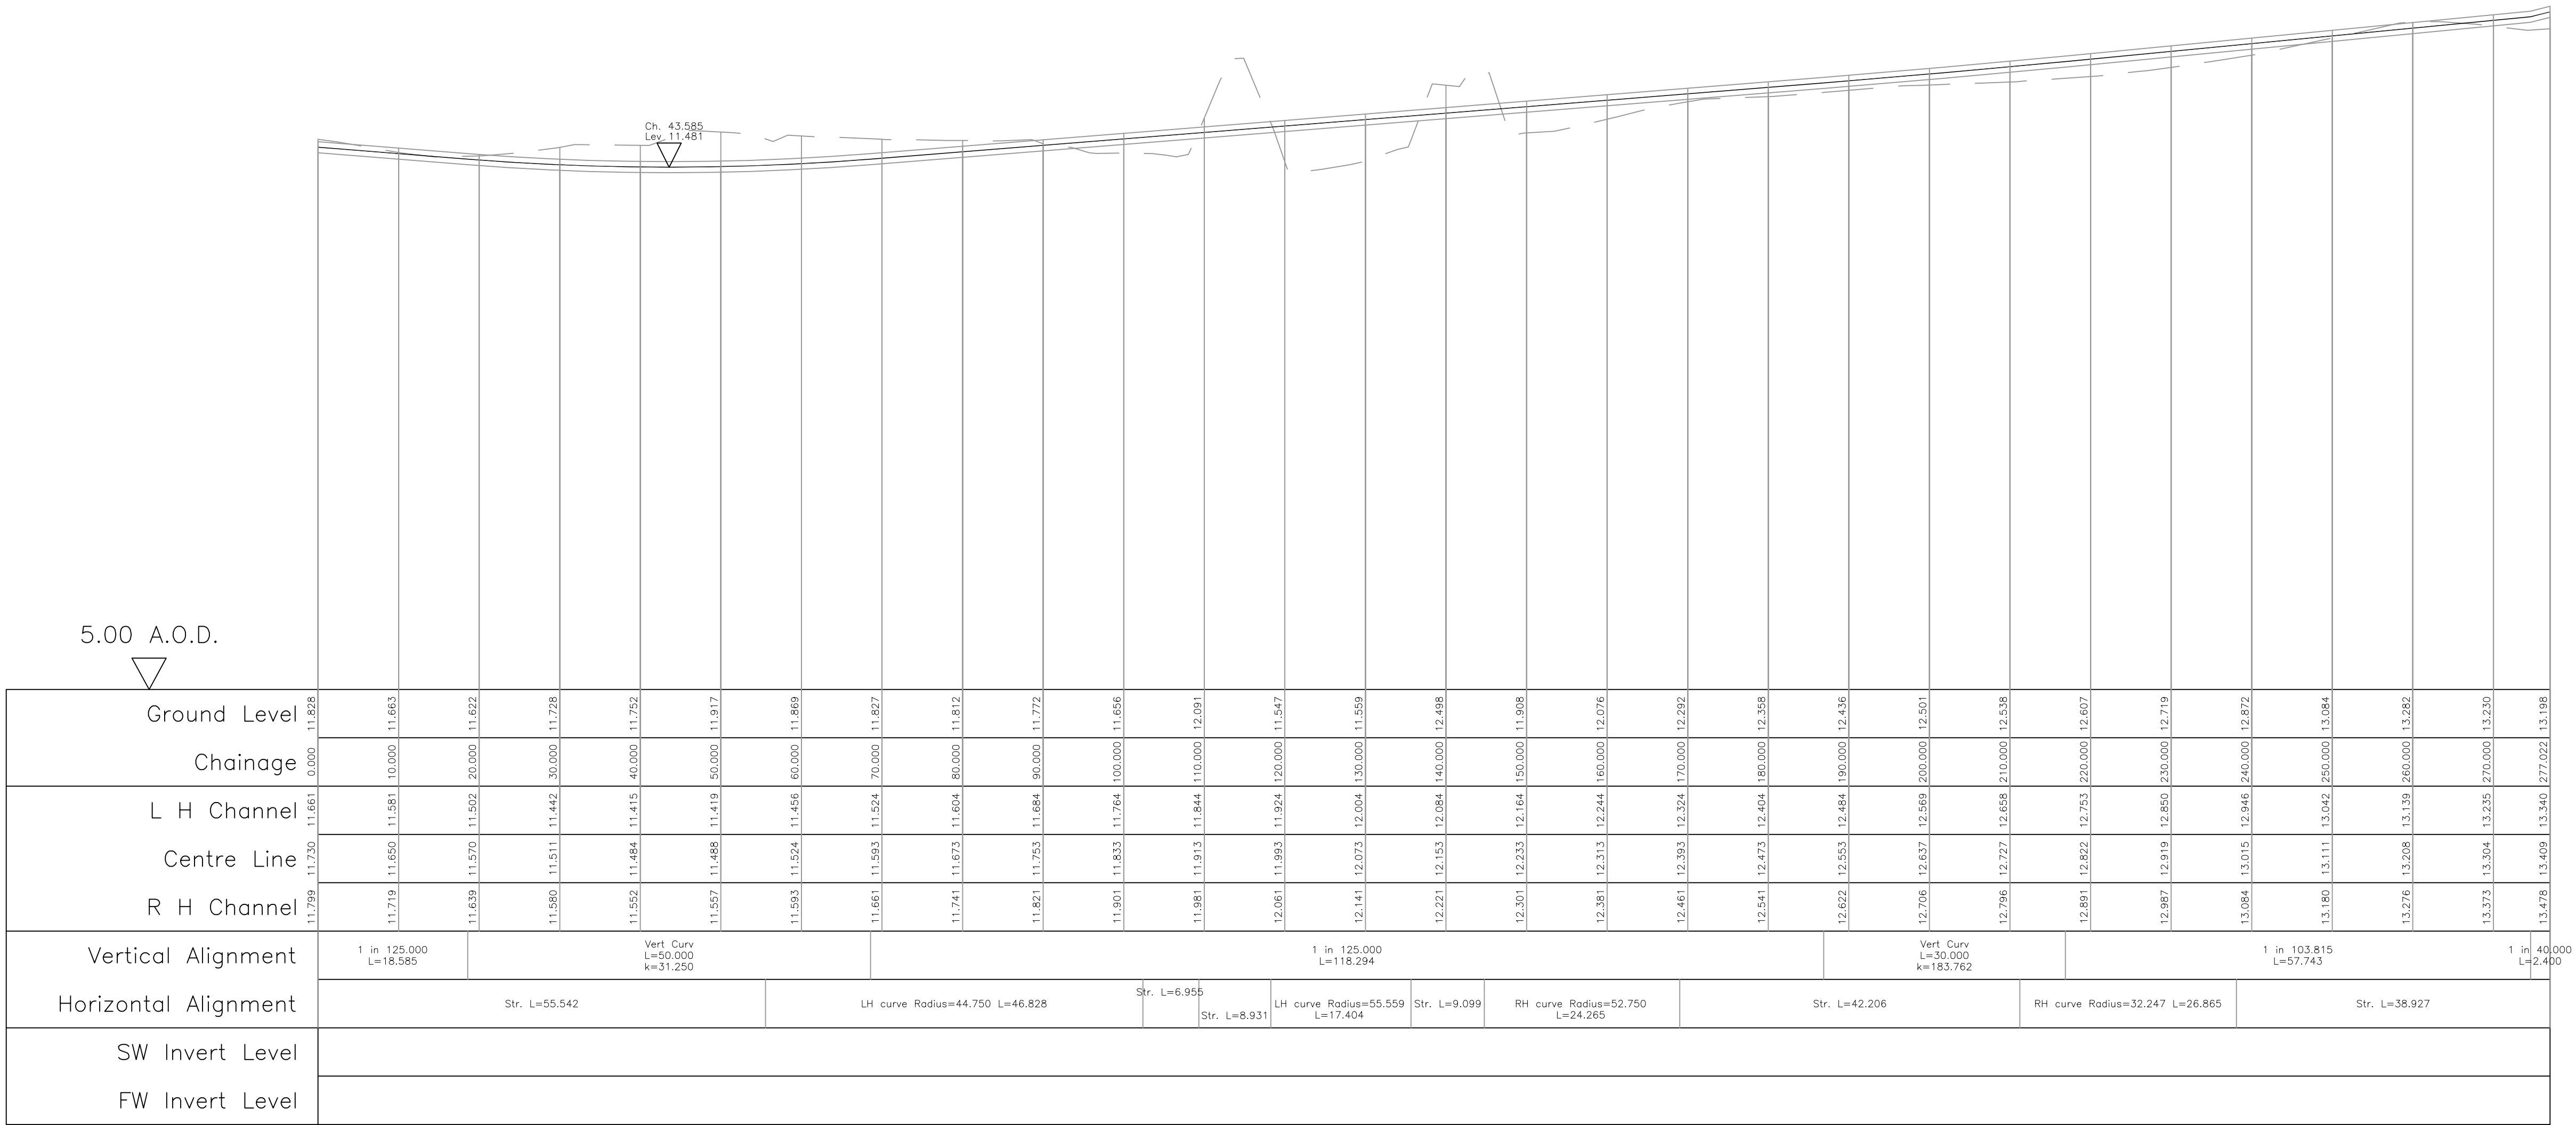

Road 1
Horiz. 1:500 Vert. 1:50

PRELIMINARY FOR PLANNING PURPOSES ONLY

REV. No.	A	13.09.17	Drawing updated to suit the latest planning layout.	WSR
Client	TaylorWimpeyplc MJA CONSULTING CIVIL AND STRUCTURAL ENGINEERS Monarch House, Barton Lane, Abingdon, Oxon, OX14 3NB Tel: 01235 555173 Fax: 01235 523226			
Project	Westergate & Eastergate			
Title	Longitudinal Sections Sheet 1		Scale As shown@A1	Date Aug'17
Checked	AMc		Drawn	WSR
Drawing No.	5655:P10		Rev	A