


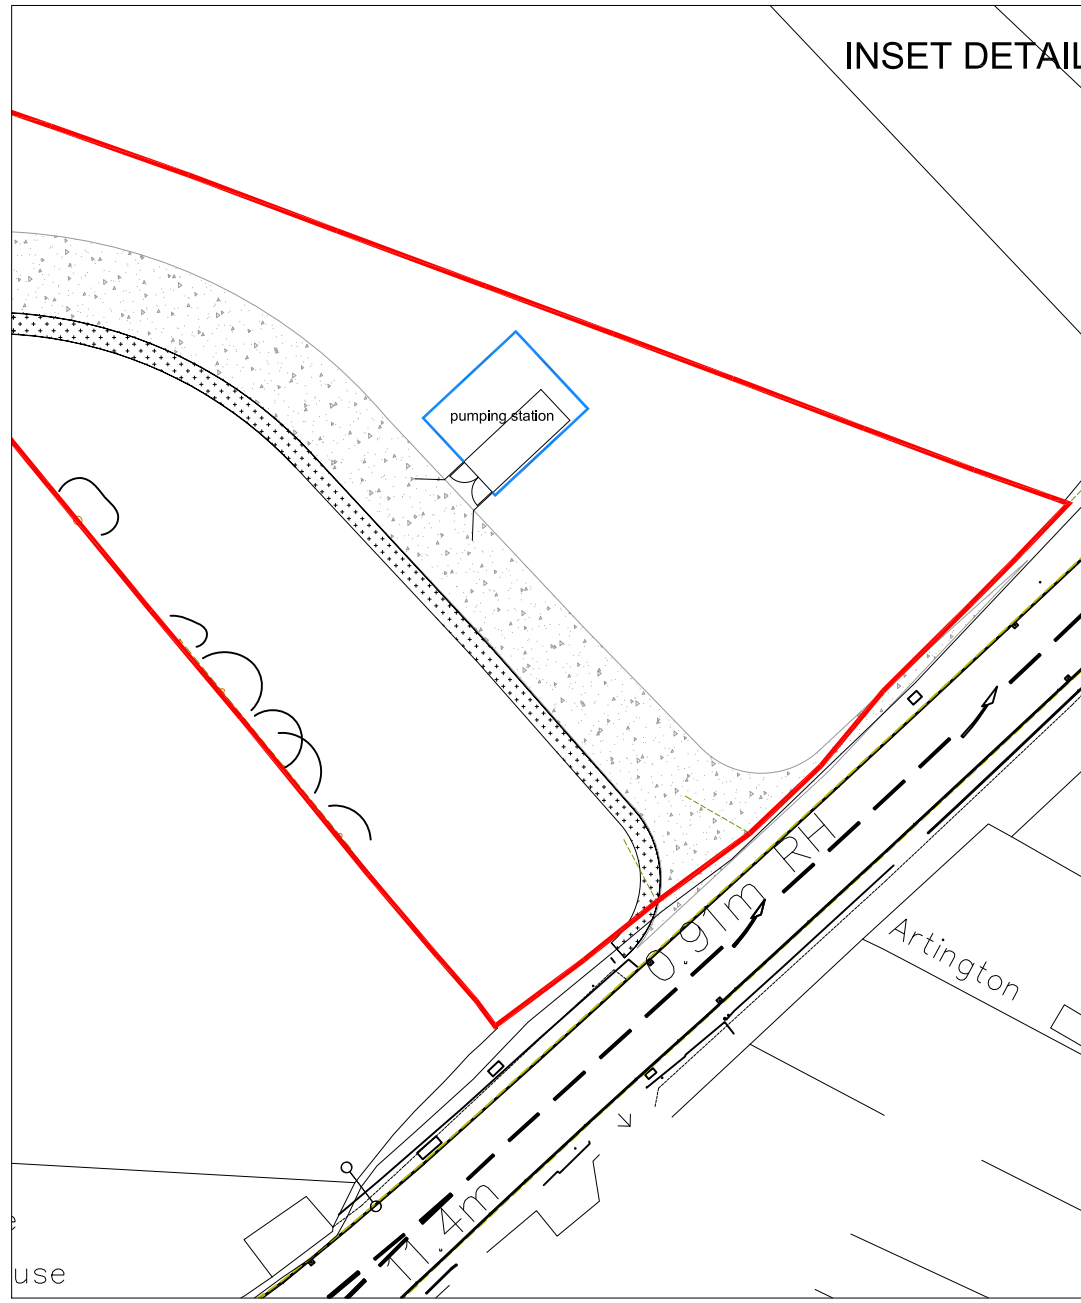

© 2017 RPS Group
Notes
1. This drawing has been prepared in accordance with the scope of RPS's appointment with its client and is subject to the terms and conditions of that appointment. RPS accepts no liability for any use of this document other than by its client and only for the purposes for which it was prepared and provided.
2. If received electronically it is the recipient's responsibility to print to correct scale. Only written dimensions should be used.
3. Where applicable Ordnance Survey (© Crown Copyright 2017) All rights reserved. Licence number 0100031673

- KEY**
- HARD LANDSCAPE**
- ROAD SURFACING - Tarmac
 - ROAD SURFACING - Concrete blocks, 'Grey / buff'
 - SHARED SURFACING - Concrete block surfacing, 'Natural'
 - SHARED SURFACING - Concrete block surfacing, 'Brindle'
 - CROSSOVER SURFACING - Conservation self paving, 'Silvergrey'
 - COURTYARD SURFACING - Concrete block paving, 'Brindle'
 - CAR PARKING SURFACING - Tarmac
 - FOOTPATH / CYCLEWAY SURFACING - Tarmac
 - FOOTPATH SURFACING - Hogglin type surface
 - PEDESTRIAN PAVING - Concrete slab paving, 'Buff'
 - SAFETY SURFACING - Wet pour, 'blue'
 - SAFETY SURFACING - Rubber safety grass
 - PLAYSAND
- ENCLOSURES**
- BRICK WALL - 1.8m high
 - CLOSE BOARD FENCE - 1.8m high
 - STOCK FENCING - 1.2m high
 - TIMBER POST AND WIRE FENCE - 1.0m high, 'natural'

C	North West footpath junction removed	Nov 17	CP	NJ
B	Additional fencing north / layout amended south	Nov 17	CP	NJ
A	Revised to latest layout	Aug 17	SH	DC
Rev	Description	Date	Initial	Checked

RPS

Lakesbury House, Hillingbury Road, Chardlers Ford, Hampshire SO53 5SS
T: 02380 810 440 E: rps@rpsgroup.com F: 02380 810 449

Client **Taylor Wimpey Southern Counties**

Project **Land at Nylon Nurseries Westergate**

Title **Proposed Hard Landscape**

Status **Planning** Drawn By **SH** PM/Checked by **NJ**

Job Ref **JSL2869** Scale @ **A0 1:500** Date Created **August 2017**

Drawing Number **201** Rev **C**

rpsgroup.com/uk