


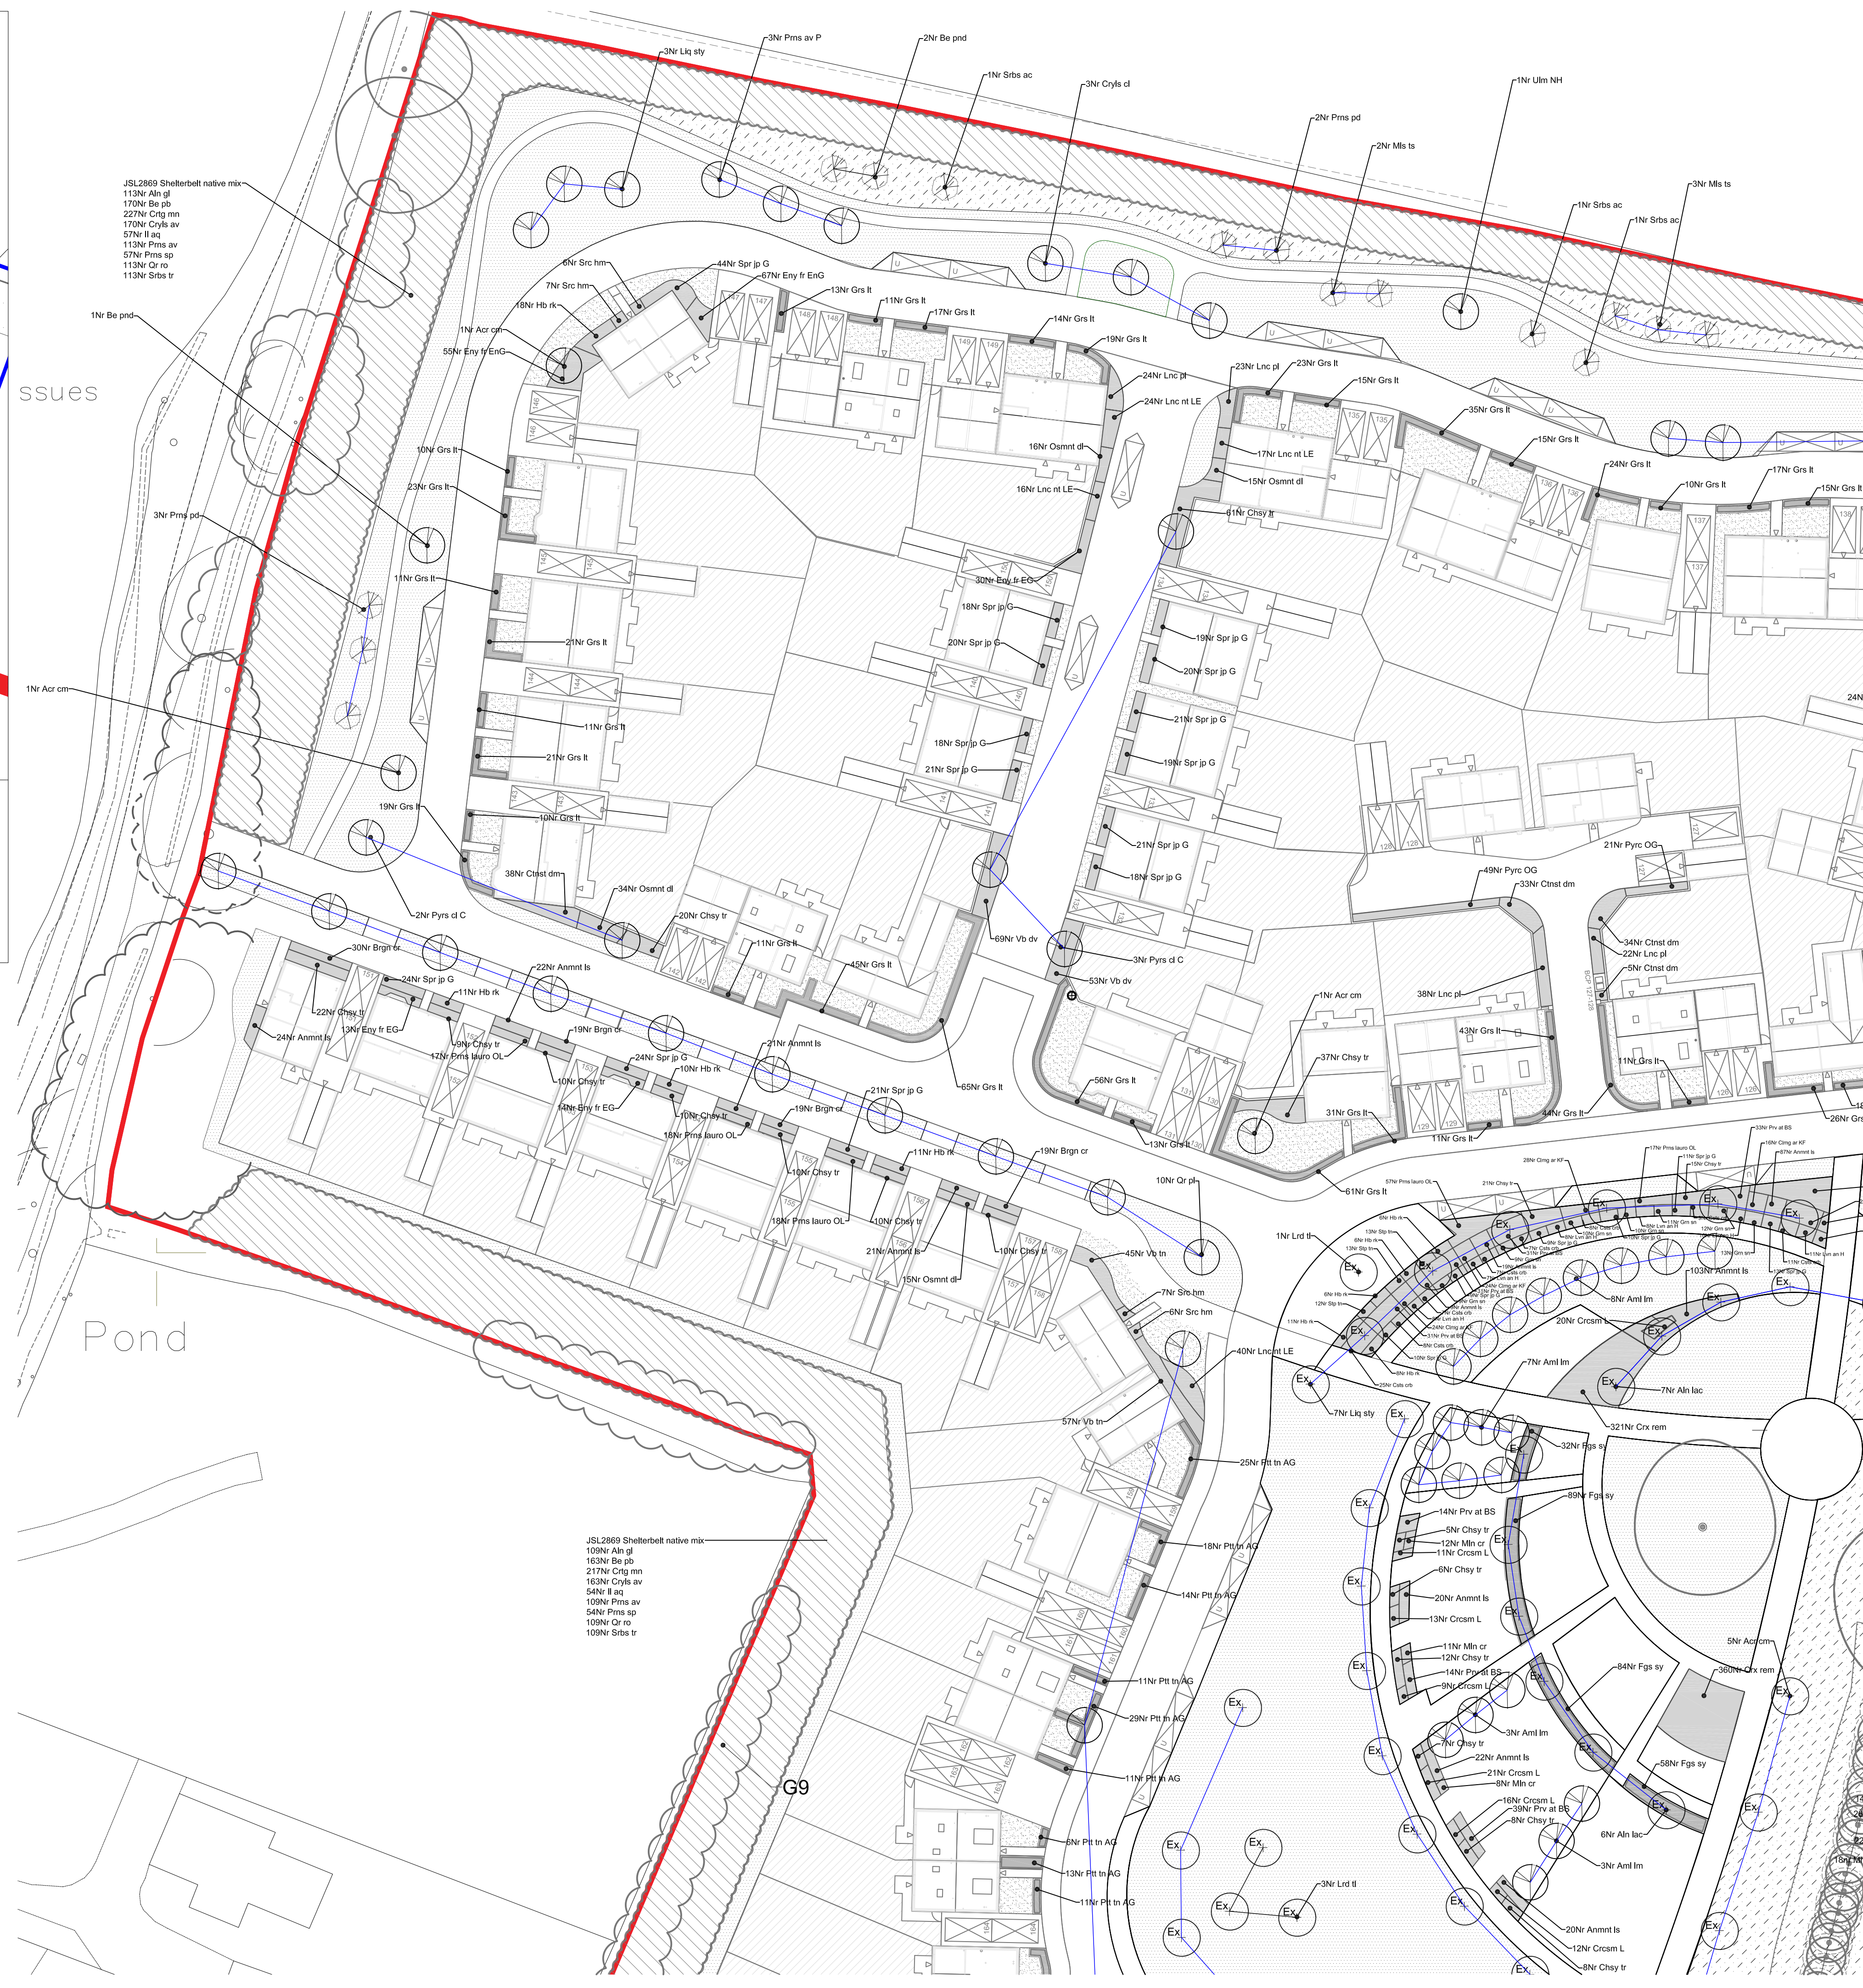

© 2017 RPS Group

Notes

1. This drawing has been prepared in accordance with the scope of RPS's appointment with its Client and is subject to the terms and conditions of that appointment. RPS accepts no liability for any use of this document other than by its Client and only for the purposes for which it was prepared and provided.
2. If received electronically it is the recipients responsibility to print to correct scale. Only written dimensions should be used.
3. Where applicable Ordnance Survey (c) Crown Copyright 2017

All rights reserved. Licence number 0100031673

KEY
SOFT LANDSCAPE
Proposed elements

- | | |
|--|--|
| | SEMI-MATURE TREE
(20-25cm girth) |
| | EXTRA HEAVY STANDARD TREE
(18-10cm girth) |
| | HEAVY STANDARD TREE
(12-14cm girth) |
| | STANDARD TREE
(8-10cm girth) |
| | ORNAMENTAL AMENITY SHRUB
PLANTING |
| | WOODLAND MIX PLANTING |
| | NATIVE SHRUB MIX PLANTING |
| | ORNAMENTAL HEDGE |
| | MOWN AMENITY GRASS |
| | PRIVATE LAWN |
| | REAR GARDEN AREAS |
| | WOODLAND MEADOW |
| | GENERAL MEADOW AREA |
| | CLIMBING SHRUB |

D	Gen. Amends	Nov 17	CP	NJ
C	Gen. Amends	Nov 17	CP	NJ
B	Amended to swales	Sept 17	CP	NJ
A	Planning Issue	Aug 17	CP / JL	DC
Rev	Description	Date	Initial	Check



Lakesbury House, Hittingbury Road, Chandlers Ford,
Hampshire SO53 5SS
T: 02380 810 440 E: rpsso@rpsgroup.com F: 02380 810 449

Client	Taylor Wimpey Southern Counties
--------	------------------------------------

Project Land at Nyton Nurseries
Westergate

Title Proposed Soft Landscape
1 of 4

Status	Drawn By	PM/Checked by
Planning	SH	NJ

Job Ref	Scale @ A0	Date Created
JSL2869	1:500	August 2017

Drawing Number	Rev
501	D

rpsgroup.com/uk