


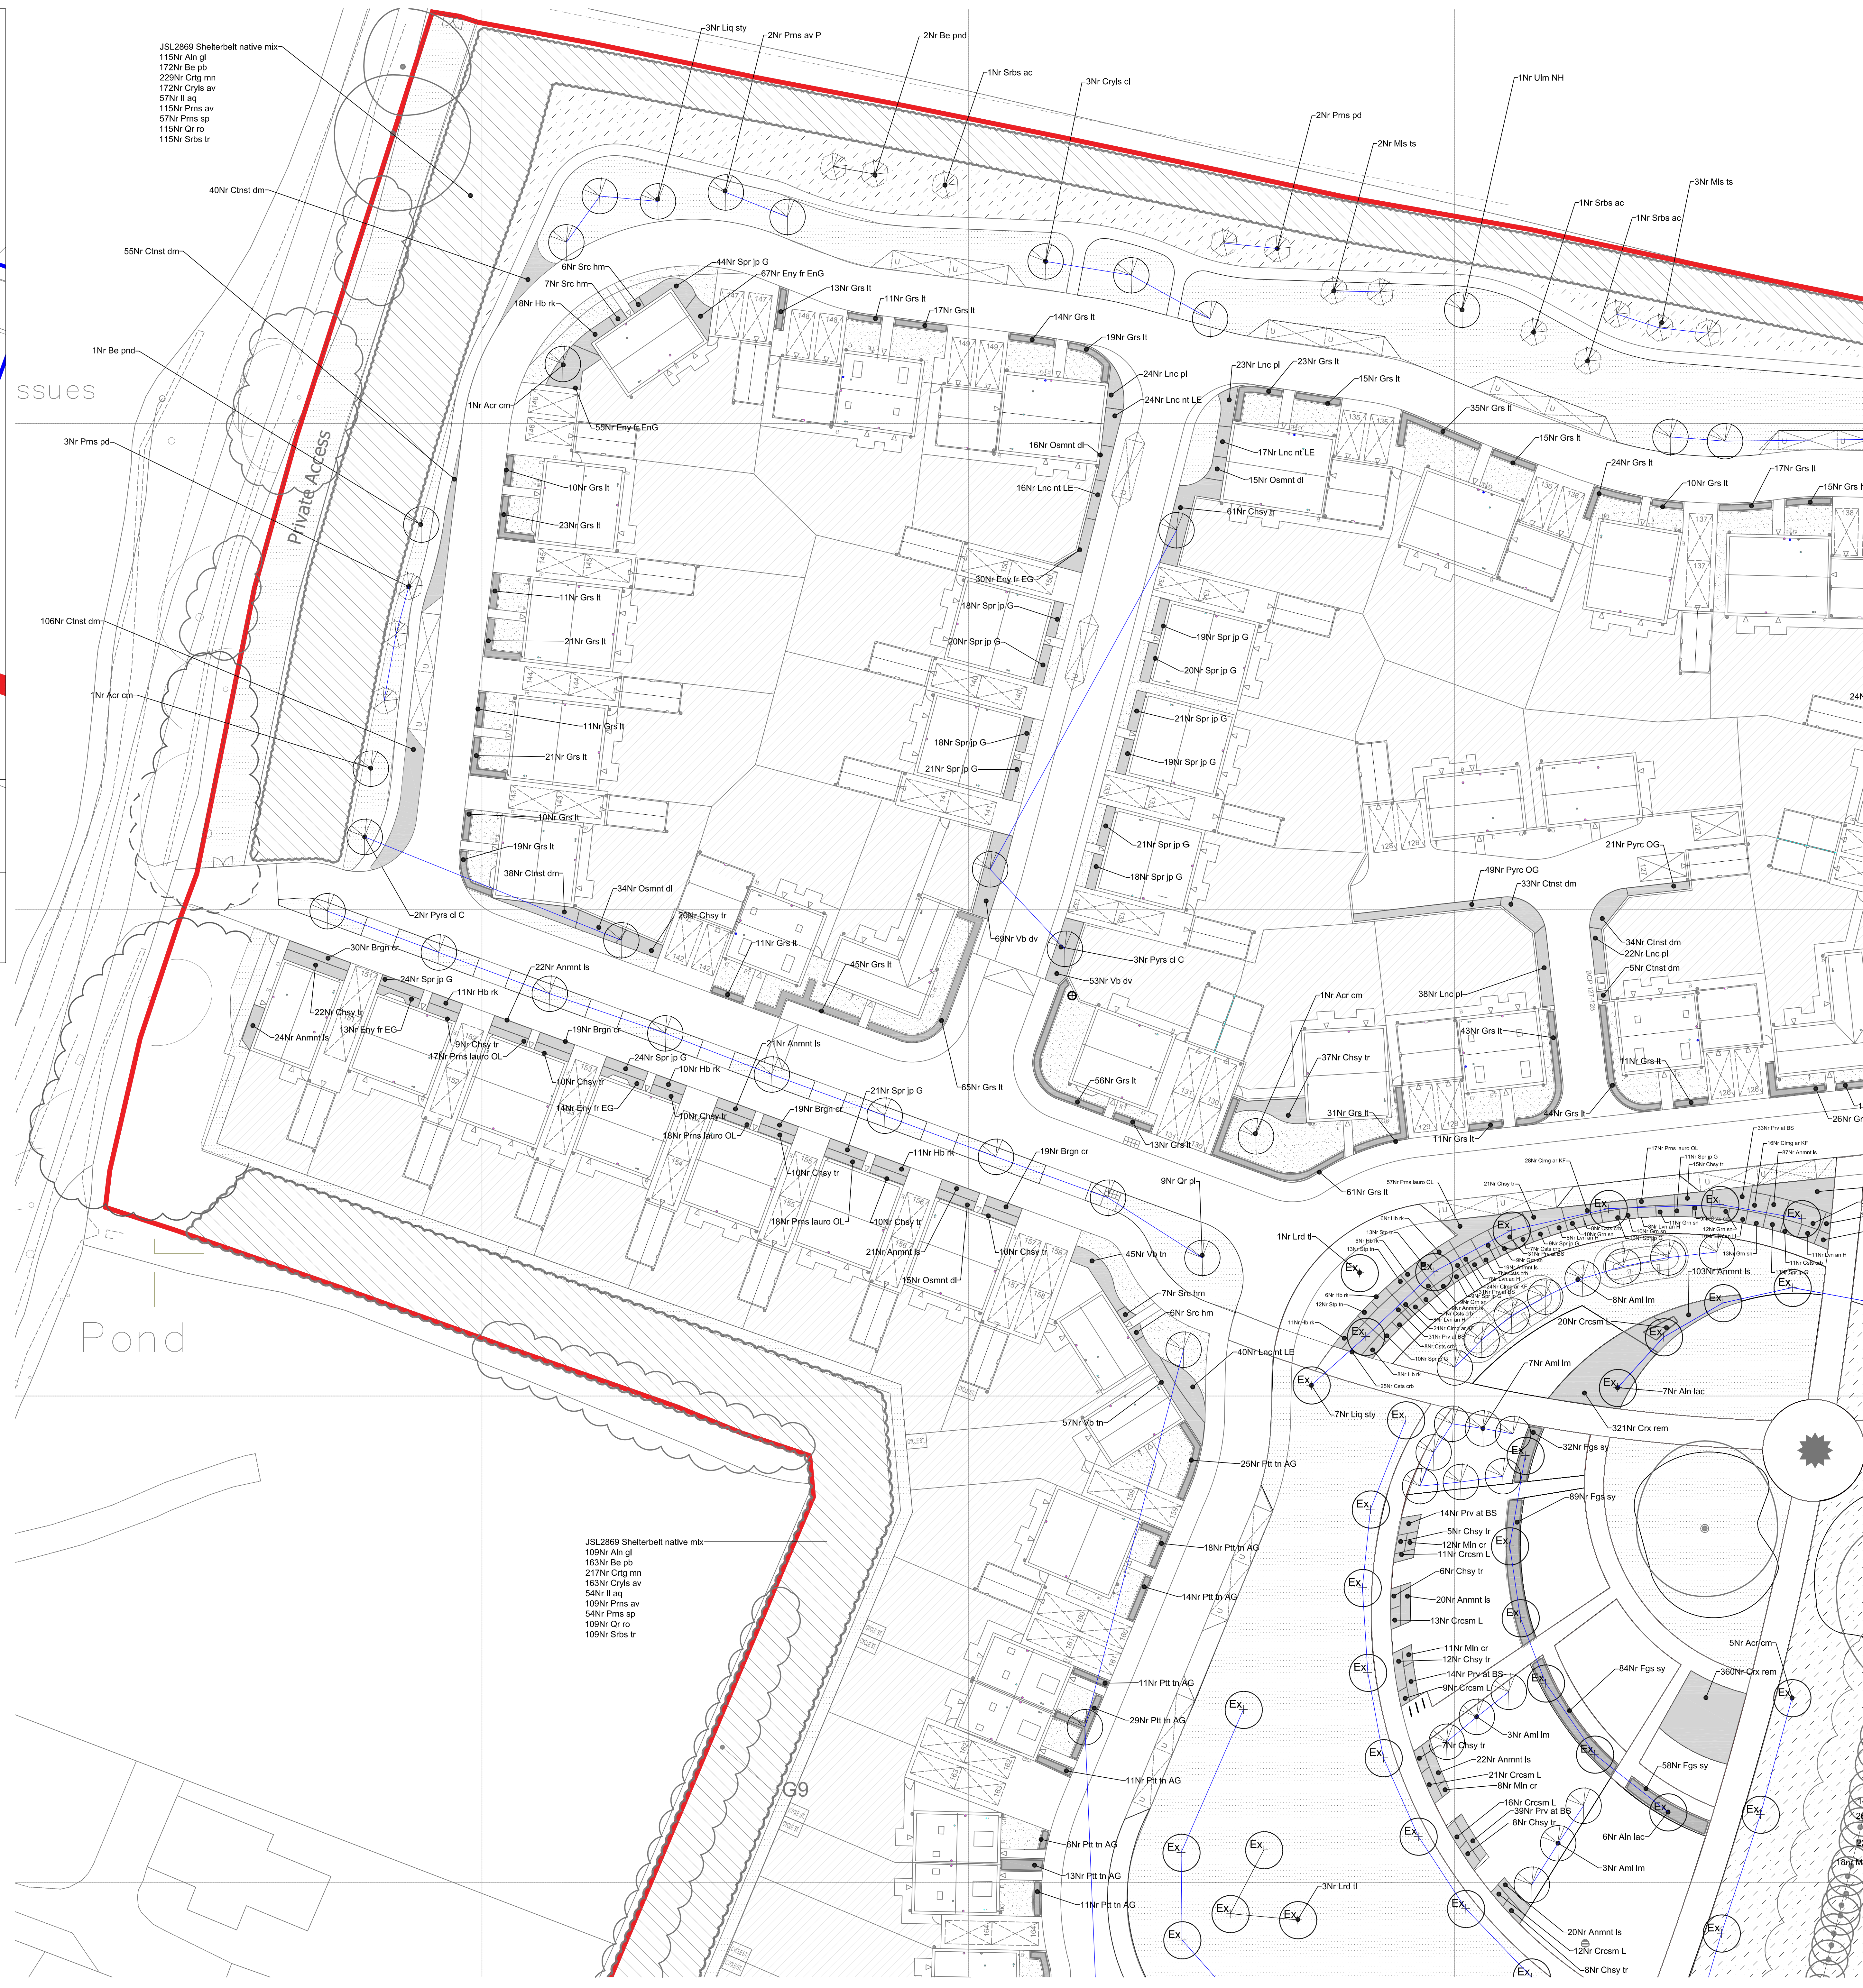

Drawing Number
501

Rev
E

rpsgroup.com/uk