


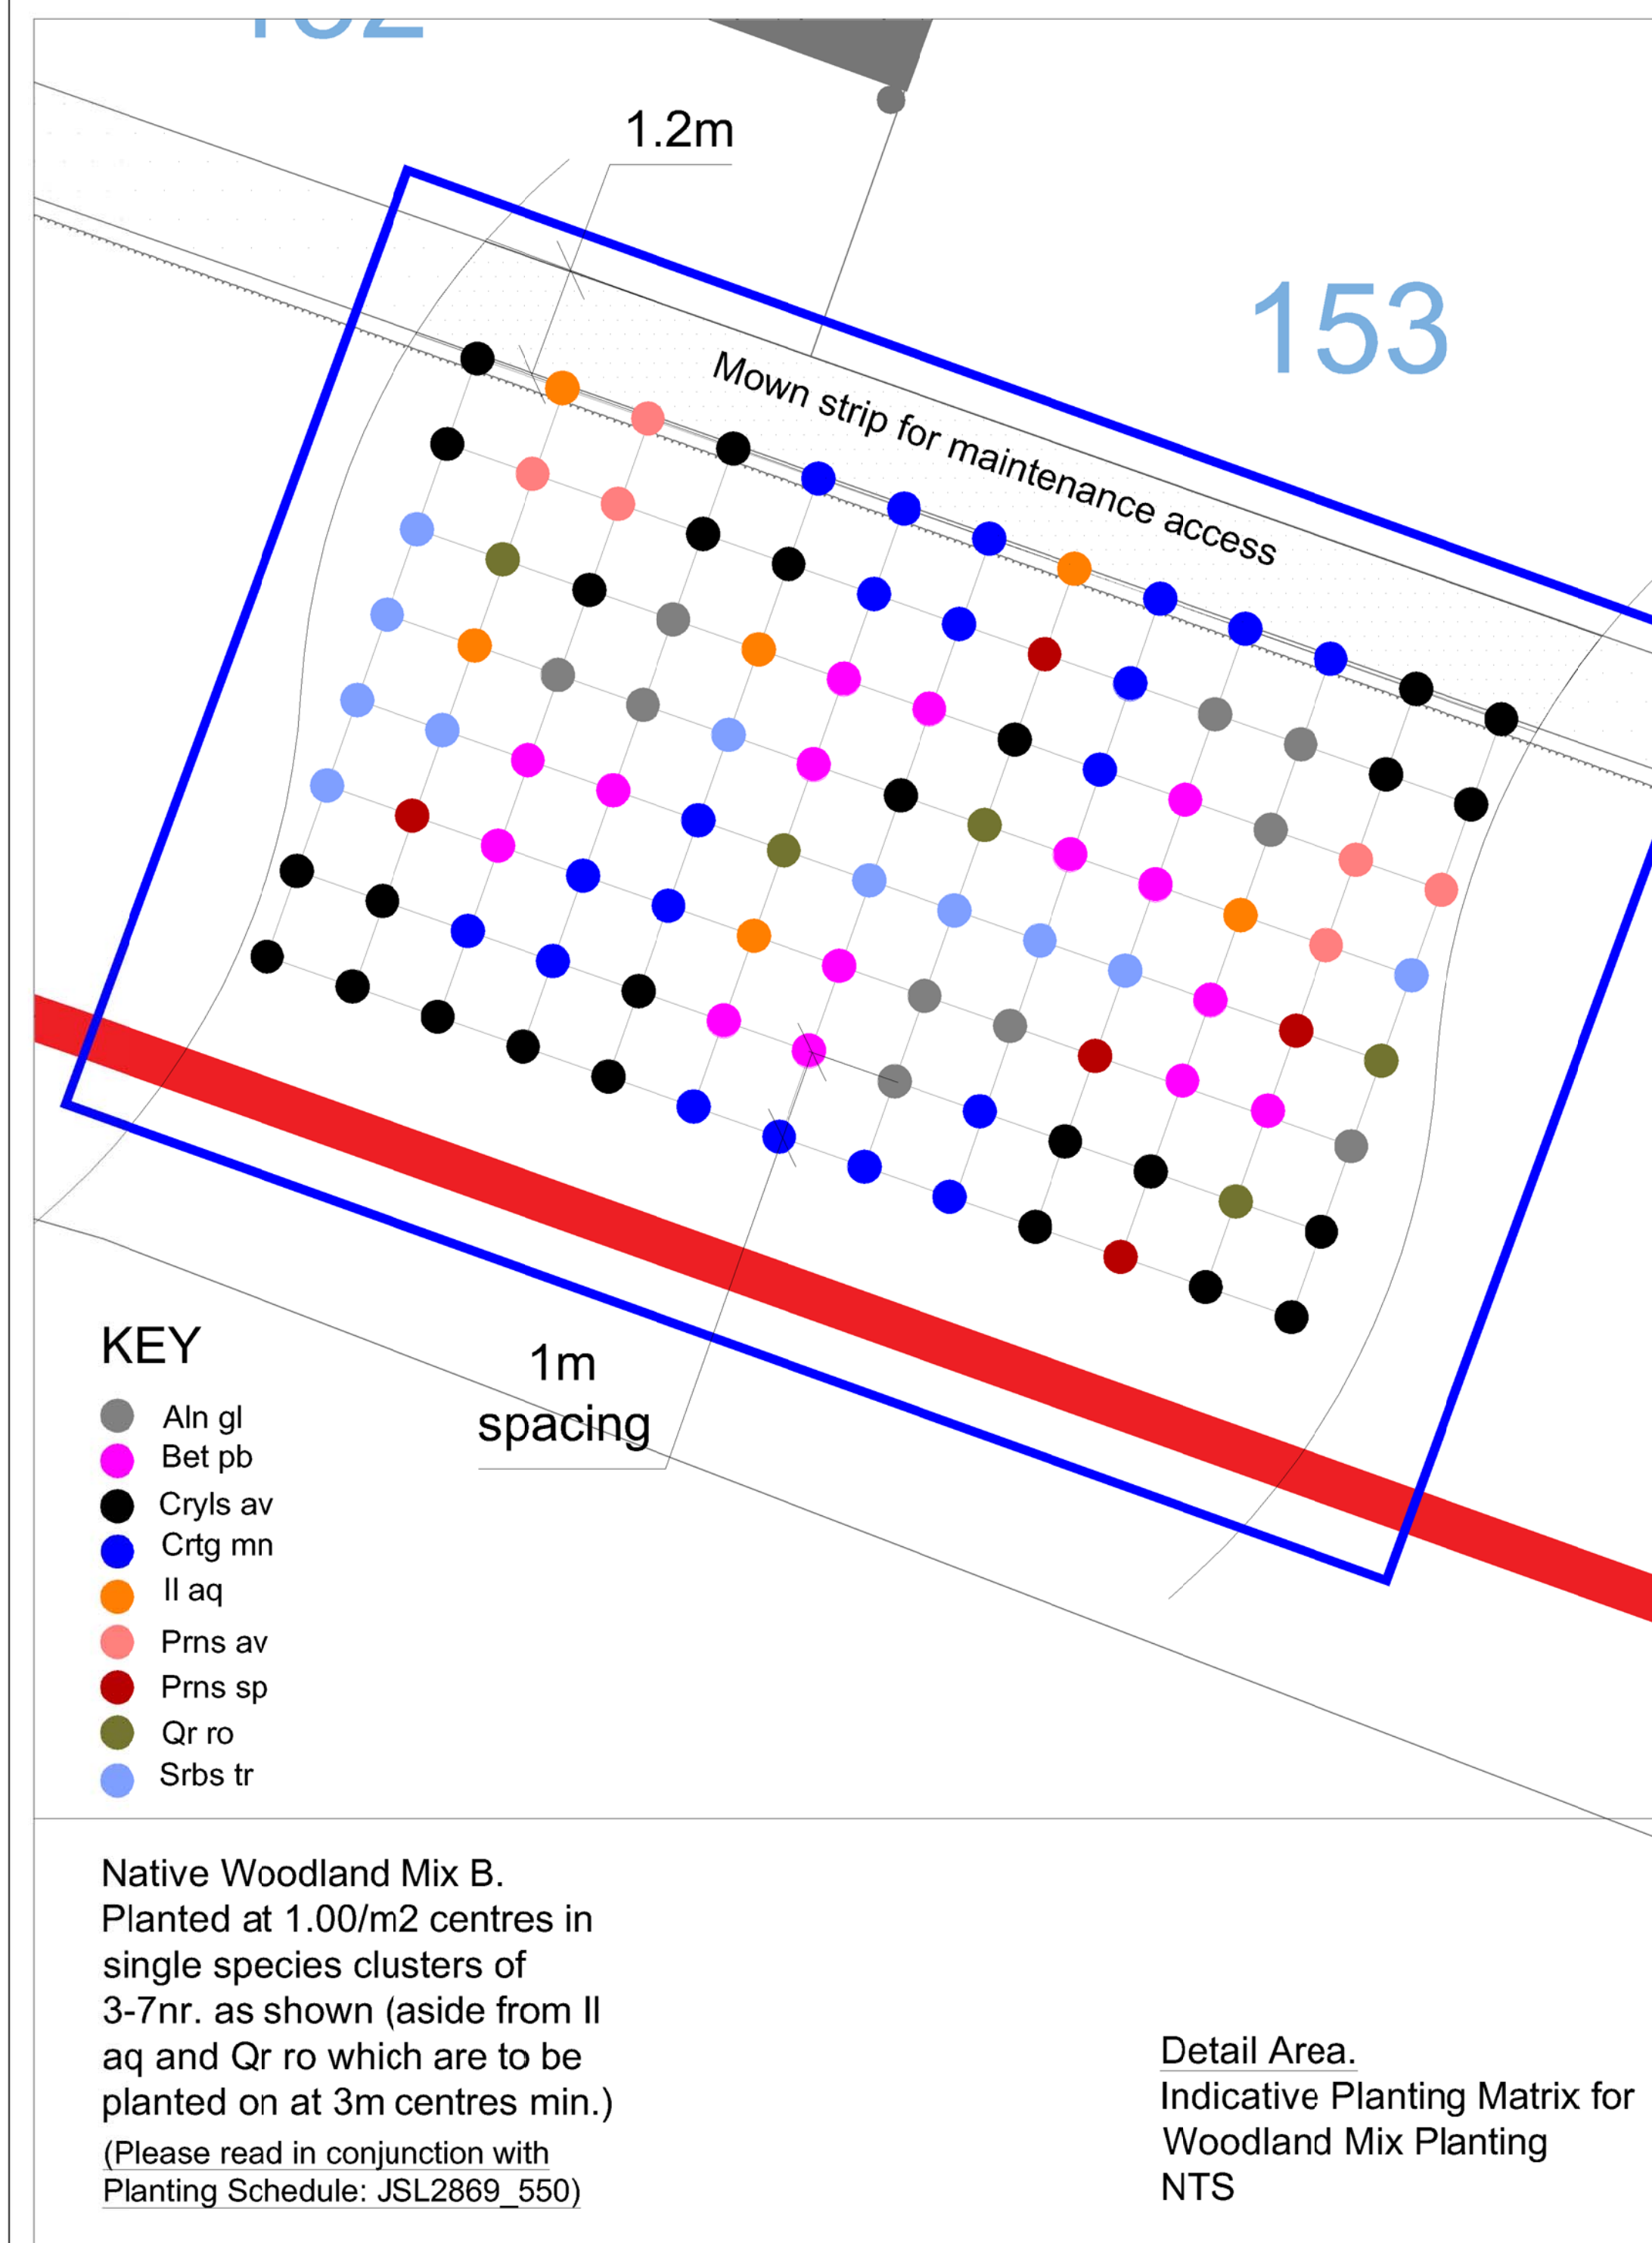

© 2017 RPS Group

Notes

- This drawing has been prepared in accordance with the scope of RPS's appointment with its client and is subject to the terms and conditions of that appointment. RPS accepts no liability for any use of this document other than by its client and only for the purposes for which it was prepared and provided.
- If received electronically it is the recipient's responsibility to print to correct scale. Only written dimensions should be used.
- Where applicable Ordnance Survey (s) Crown Copyright 2017. All rights reserved. Licence number 010001673.

KEY

SOFT LANDSCAPE

Proposed elements

- SEMI-MATURE TREE (20-25cm girth)
- EXTRA HEAVY STANDARD TREE (16-18cm girth)
- HEAVY STANDARD TREE (12-14cm girth)
- STANDARD TREE (8-10cm girth)
- ORNAMENTAL AMENITY SHRUB PLANTING
- WOODLAND MIX PLANTING
- NATIVE SHRUB MIX PLANTING
- ORNAMENTAL HEDGE
- MOWN AMENITY GRASS
- PRIVATE LAWN
- REAR GARDEN AREAS
- WOODLAND MEADOW
- GENERAL MEADOW AREA
- CLIMBING SHRUB

G	Amendments to LPA comments	Jan 18	CP	NJ
F	Amendments to LPA comments	Jan 18	JMB	NJ
E	Amended to Private Access Path	Dec 17	CP	NJ
D	Gen Amend	Nov 17	CP	NJ
C	Gen Amend	Nov 17	CP	NJ
B	Amended to swales	Sep 17	CP	NJ
A	Planning Issue	Aug 17	CP / JL	DC
Rev	Description	Date	Initial	Checked

RPS

Lakesbury House, Hillingbury Road, Chardens Ford,
Hampshire SO23 5SS
T: 02380 810 440 E: rpsa@rpsgroup.com F: 02380 810 449

Client **Taylor Wimpey Southern Counties**

Project **Land at Nylon Nurseries Westergate**

Title **Proposed Soft Landscape 1 of 4**

Status **Planning** Drawn By **SH** PM/Checked by **NJ**

Job Ref **JSL2869** Scale @ **A0 1:500** Date Created **August 2017**

Drawing Number **501** Rev **G**

rpsgroup.com