




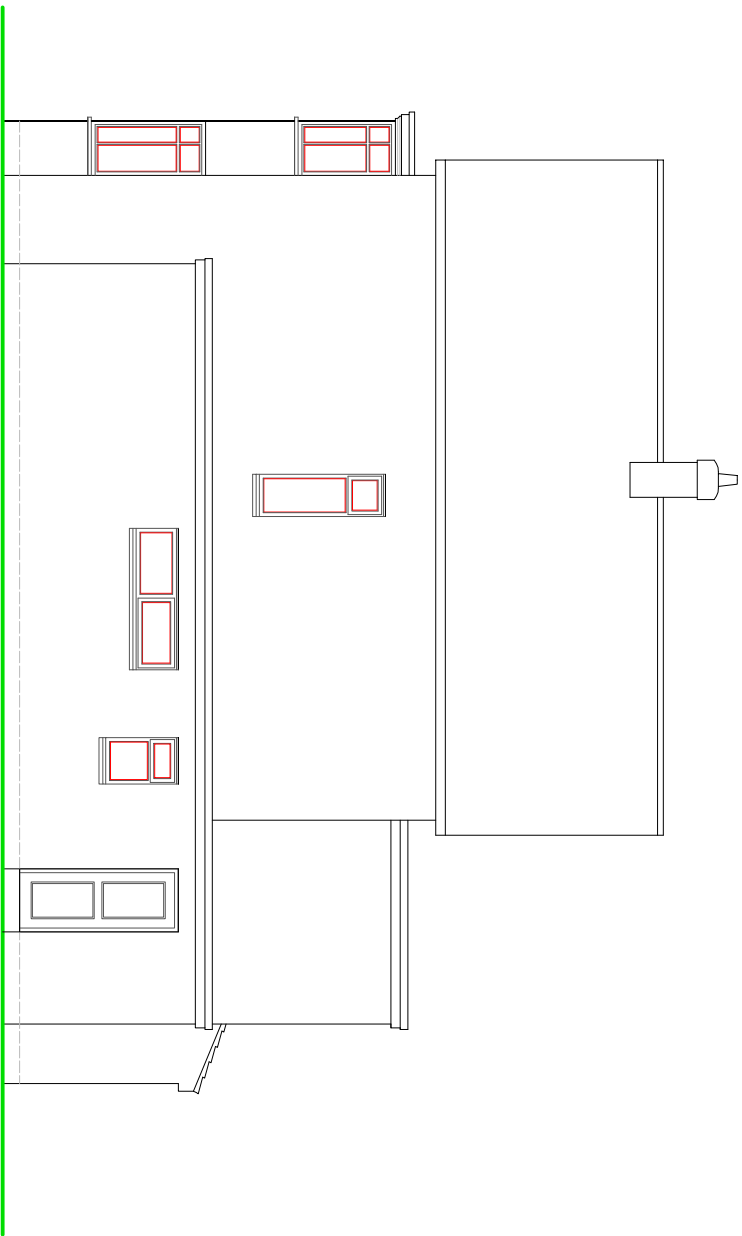


SIDE ELEVATION

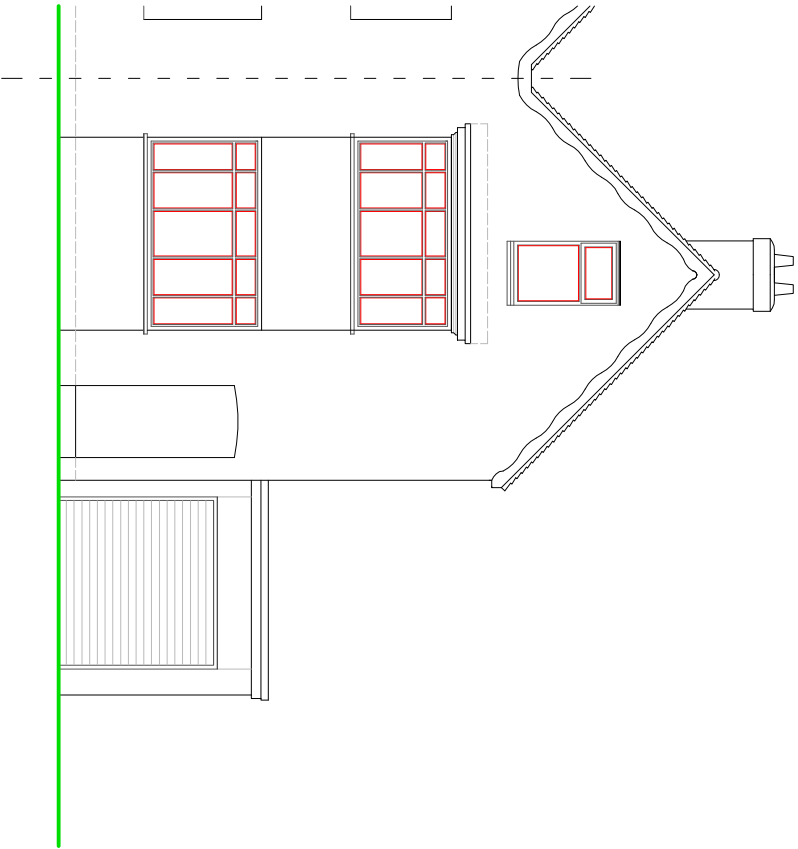

FRONT ELEVATION

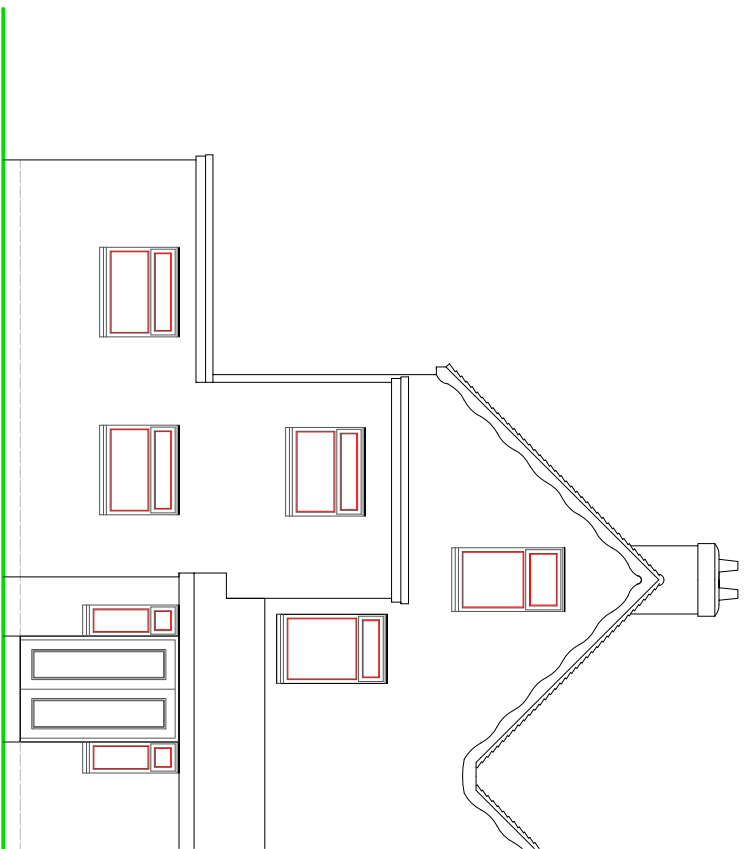

REAR ELEVATION

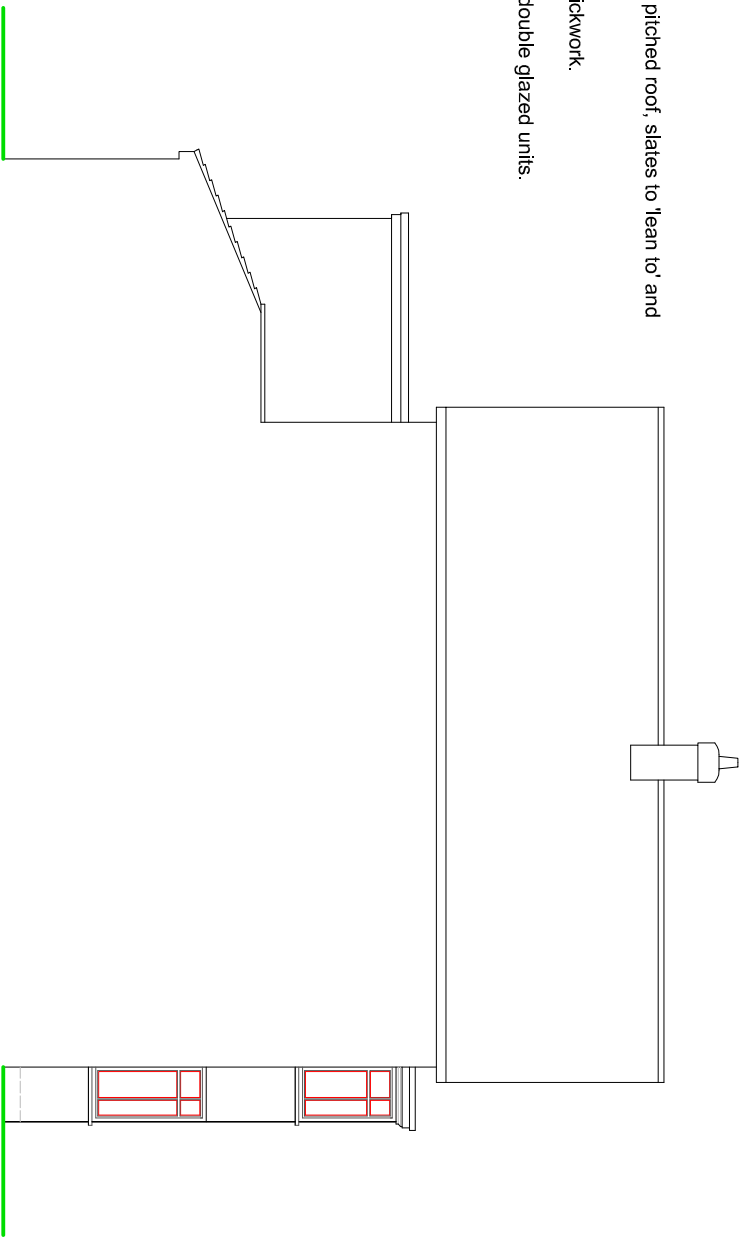

SIDE ELEVATION


NOTES

ROOF - Interlocking concrete tiles to main pitched roof, slates to 'lean to' and felted flat roofing to garage/extension.

WALLS - Mixture of painted render and brickwork.

WINDOWS/DOORS - White framed PVC double glazed units.

SCALE

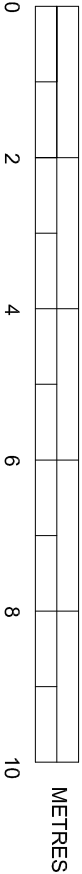

EXISTING ELEVATIONS

SUSSEX BUILDING CONSULTANCY LIMITED
RED HOUSE, WESTERGATE STREET,
WESTERGAE, WEST SUSSEX.
SCALE - 1/100 REV - DATE - 21/06/2018


partner
LABC
3 NORTHCOTE ROAD
BOGNOR REGIS
PO21 1LZ
TEL - (01243) 861379