



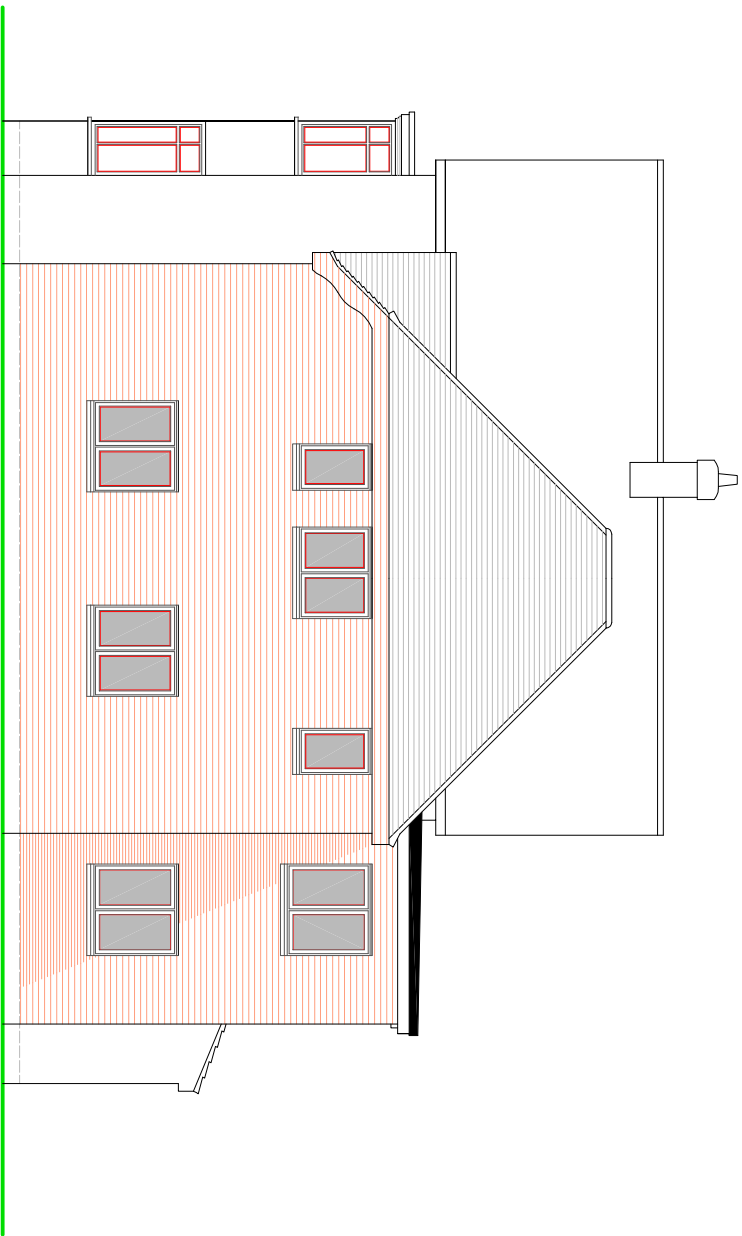

SIDE ELEVATION

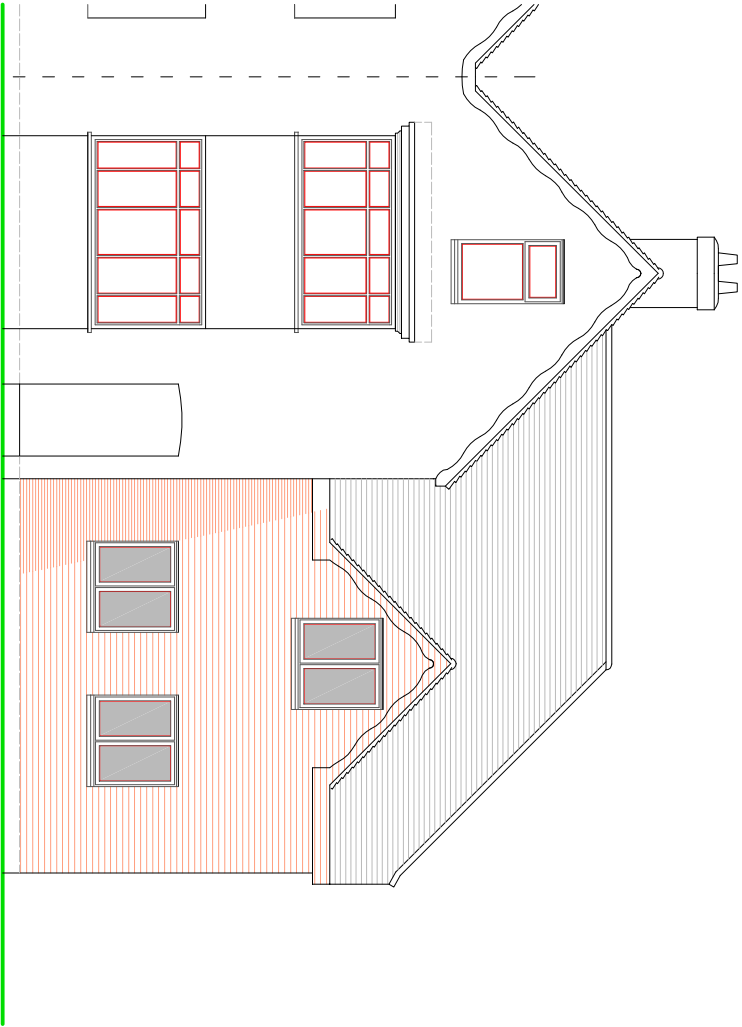


FRONT ELEVATION

NOTES


ROOF - Interlocking concrete tiles to main pitched roof to match existing and felted or glass fibre flat roofing to the rear.

WALLS - Painted brickwork finish to match existing.


WINDOWS/DOORS - White framed PVC double glazed units.

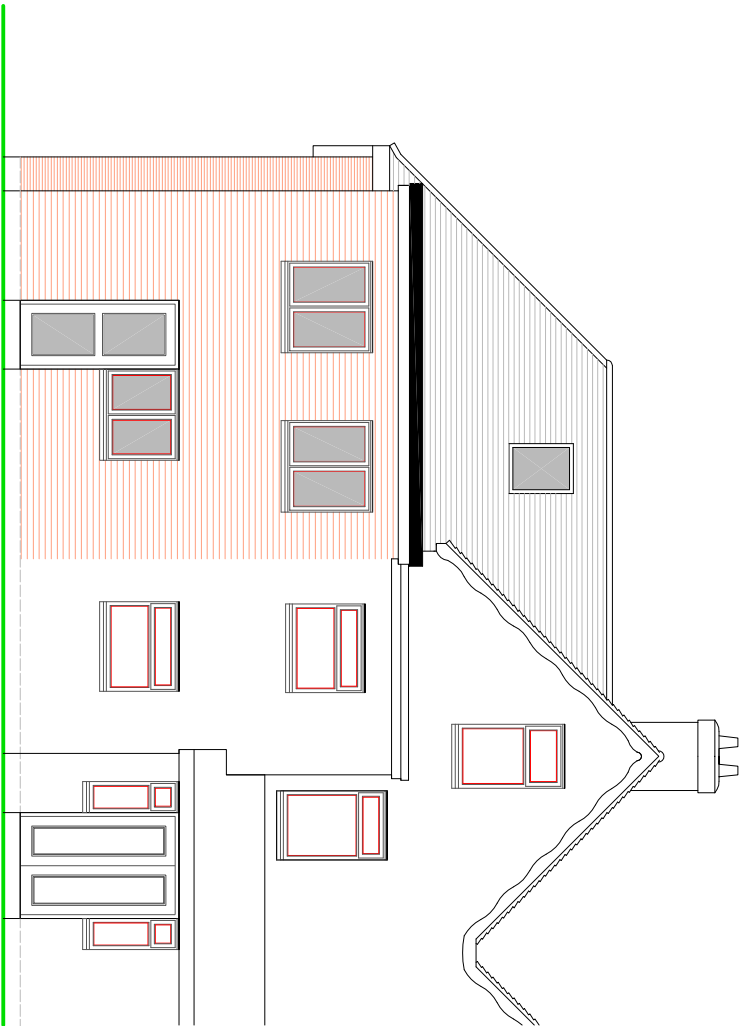

REAR ELEVATION

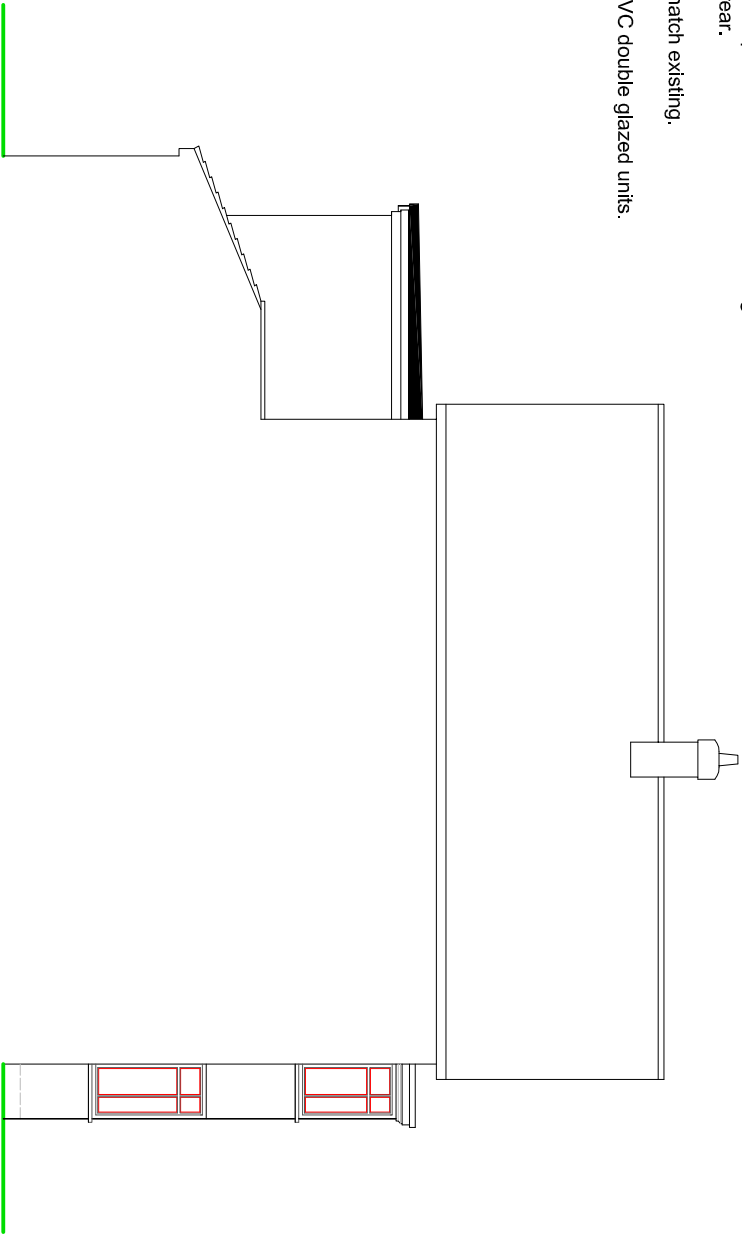

SIDE ELEVATION

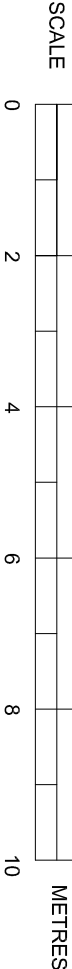

PROPOSED ELEVATIONS

SUSSEX BUILDING CONSULTANCY LIMITED

RED HOUSE, WESTERGATE STREET,
WESTERGAE, WEST SUSSEX.

SCALE - 1/100 REV - B DATE - 14/08/2018



partner
LABC

3 NORTHCOTE ROAD
BOGNOR REGIS
PO21 1LZ
TEL - (01243) 861379