




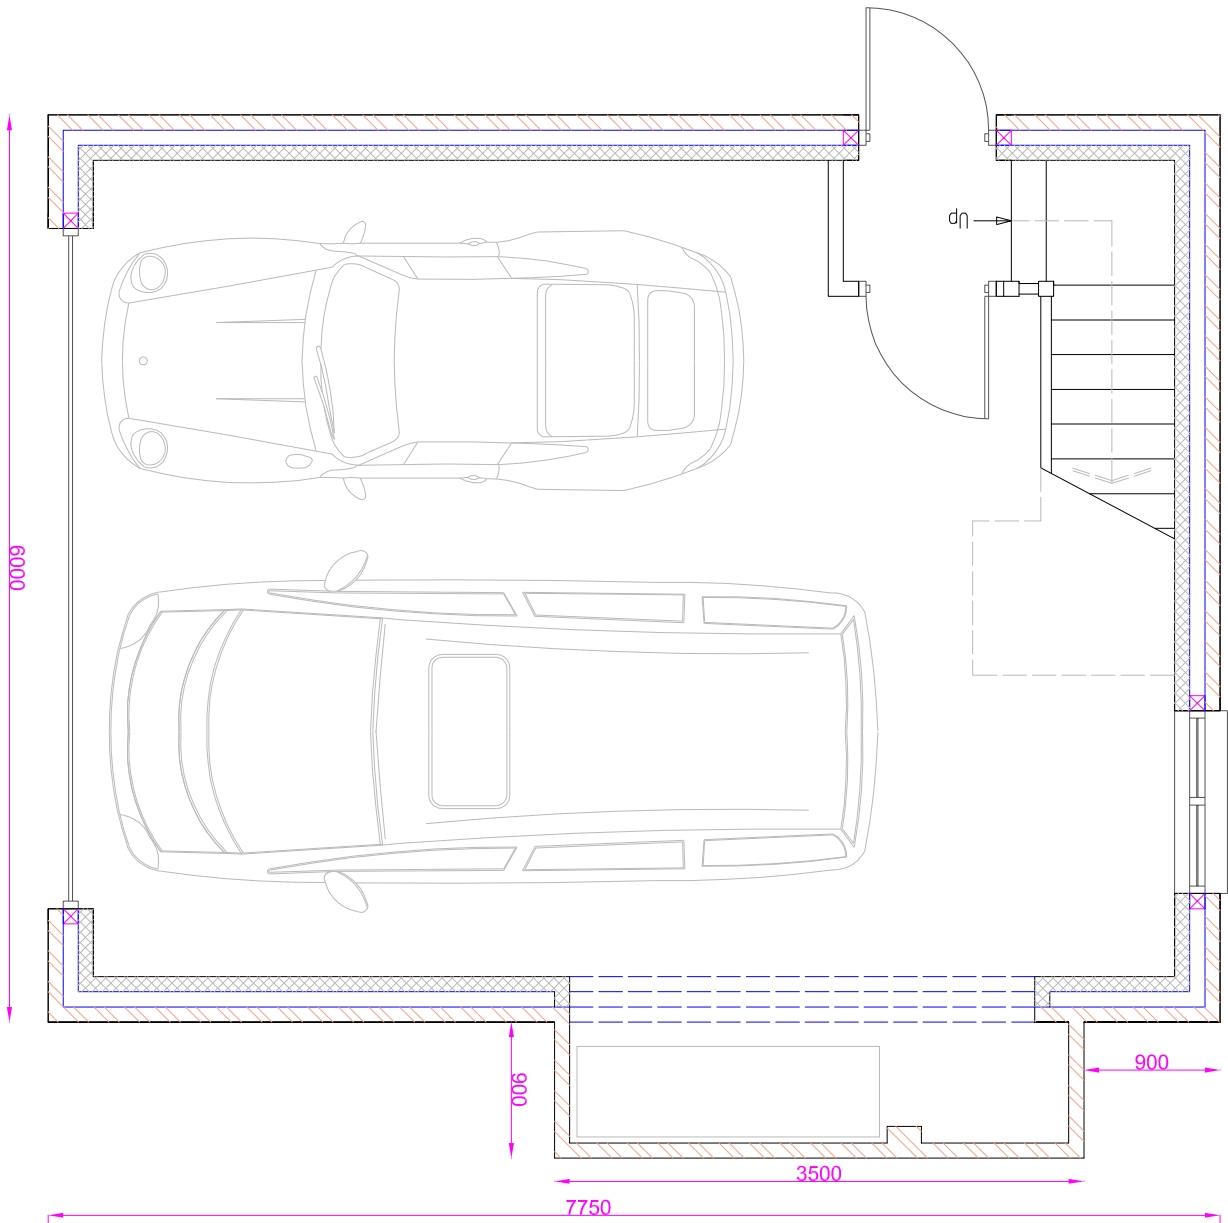

GROUND FLOOR PLAN

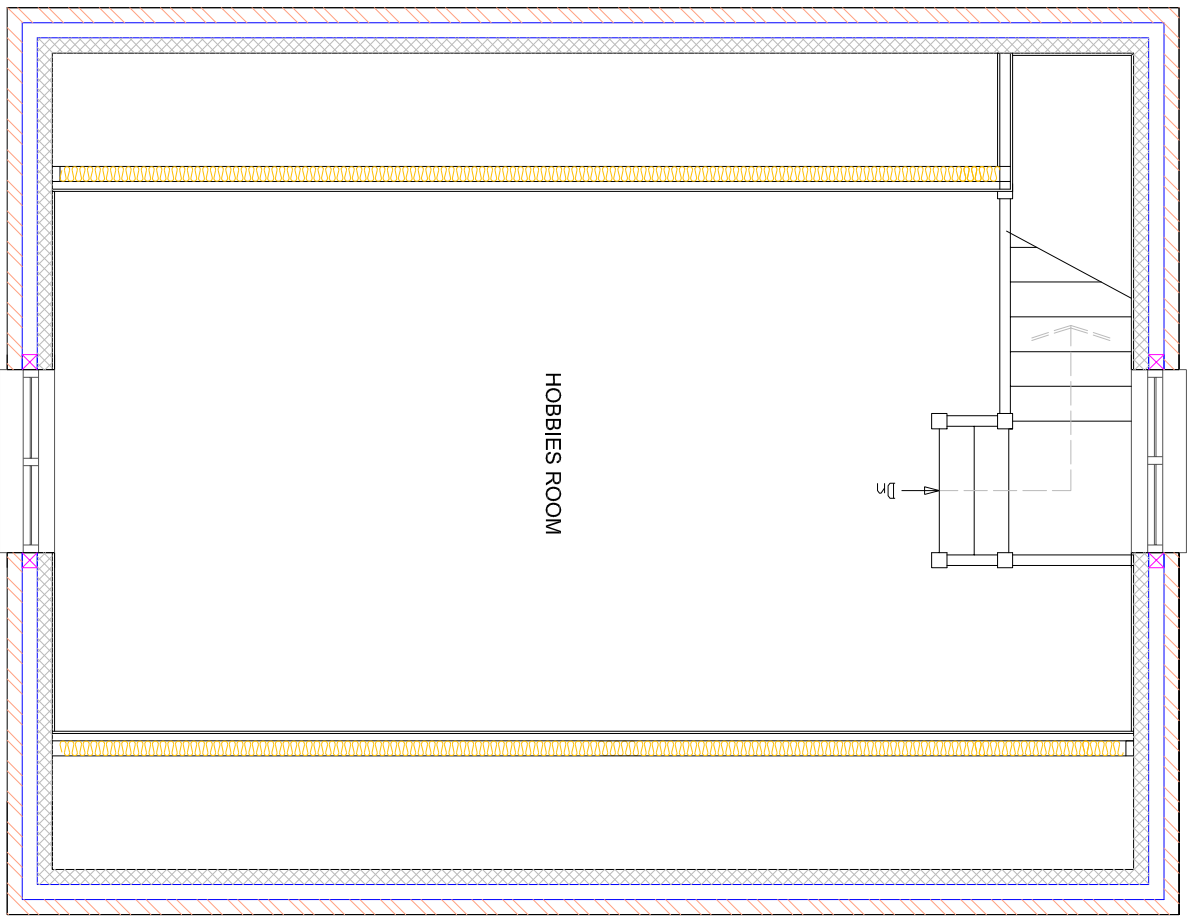

FIRST FLOOR PLAN

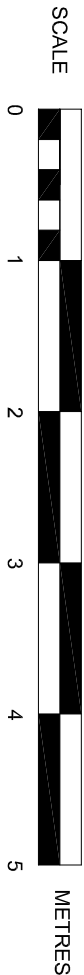

PROPOSED FLOOR PLANS

SUSSEX BUILDING CONSULTANCY LIMITED

RED HOUSE, WESTERGATE STREET,
WESTERGATE, WEST SUSSEX.

SCALE - 1/50 REV - B DATE - 10/09/2018

partner
LABC

3 NORTHCOOTE ROAD
BOGNOR REGIS
PO21 9LZ
TEL/FAX - (01243) 861379