




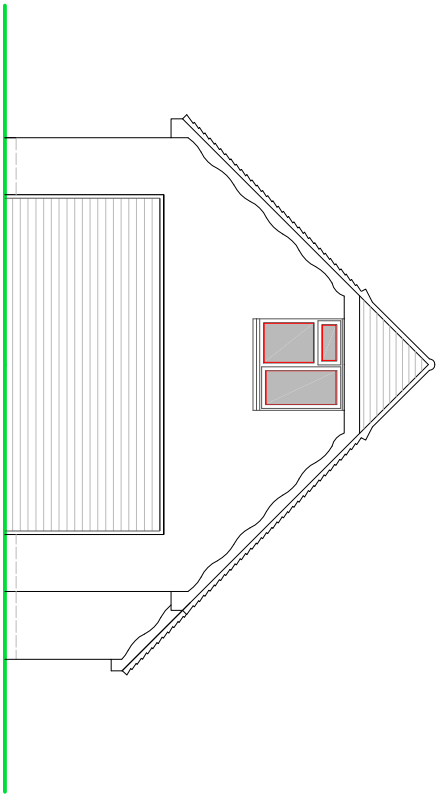


FRONT ELEVATION

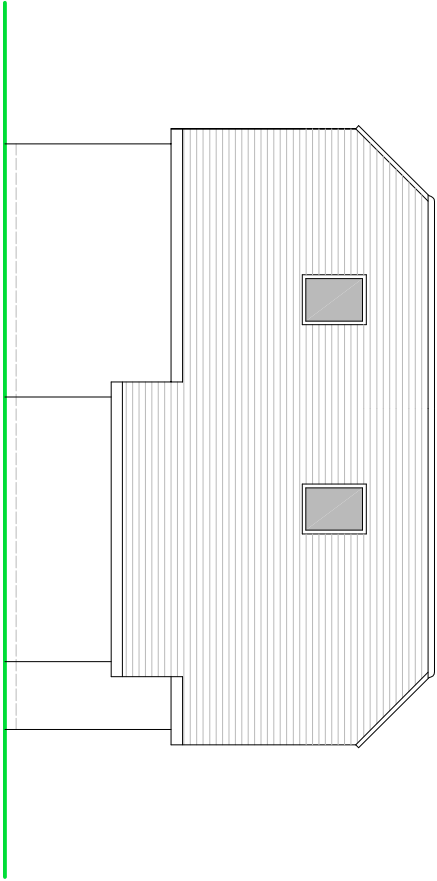

SIDE ELEVATION

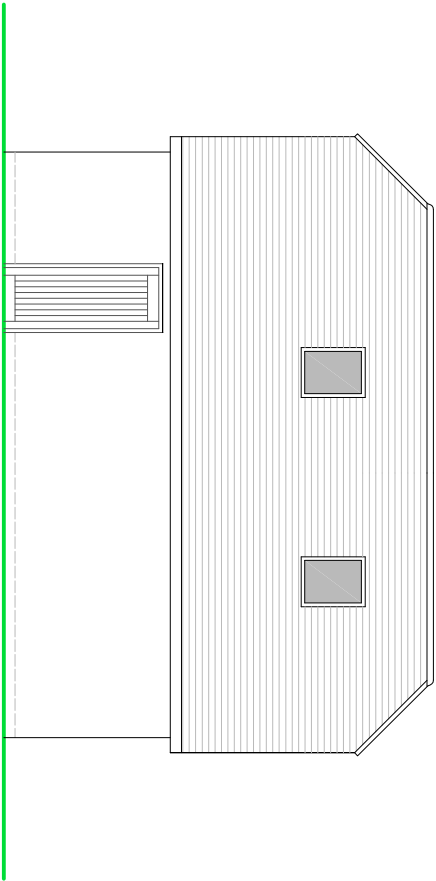


SIDE ELEVATION

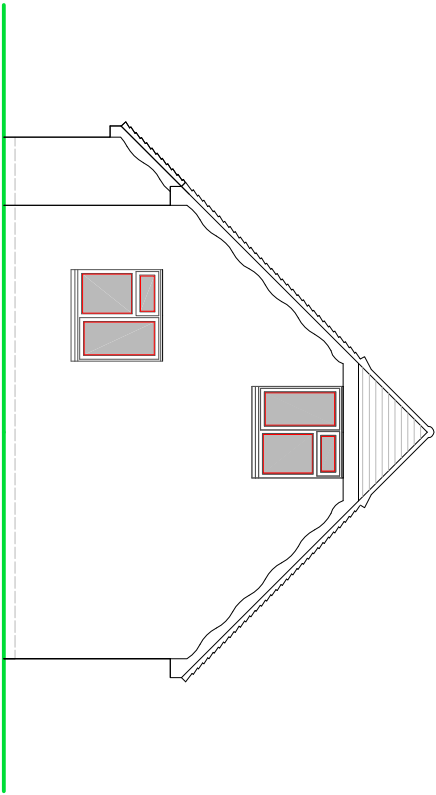

REAR ELEVATION

NOTES

- ROOF - Interlocking concrete tiles to pitched roof to match existing.
- WALLS - Painted brickwork finish to match existing.
- WINDOWS - White framed PVC double glazed units.
- DOORS - Metal 'up and over' garage door with timber personnel door.

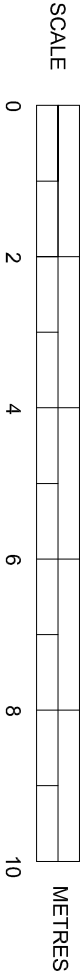

PROPOSED GARAGE ELEVATIONS

**SUSSEX BUILDING CONSULTANCY LIMITED**

RED HOUSE, WESTERGATE STREET,  
WESTERGATE, WEST SUSSEX.

SCALE - 1/100 REV - DATE - 13/09/2018



LABC  
partner  
3 NORTHGATE ROAD  
BOGNOR REGIS  
PO21 1LE  
TEL - (01243) 861379