


NOTES


ROOF - Plain tiles to pitched roofs and GRP covering to rear flat roof dormer.

WALLS - Face brick infill walls where applicable and plain concrete tile hanging to dormer cheeks.

WINDOWS/DOORS - White PVC framed double glazed units.

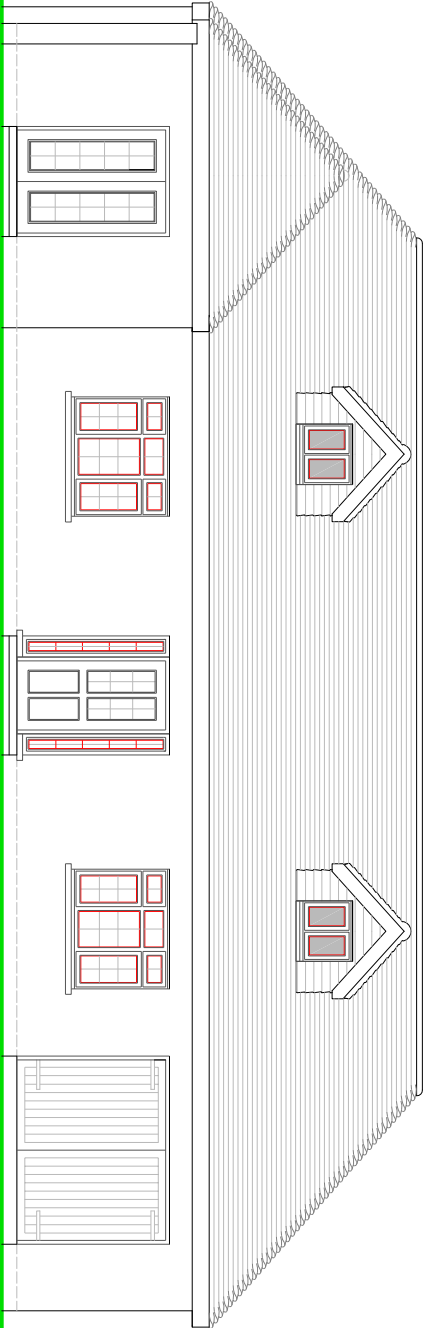


FRONT ELEVATION

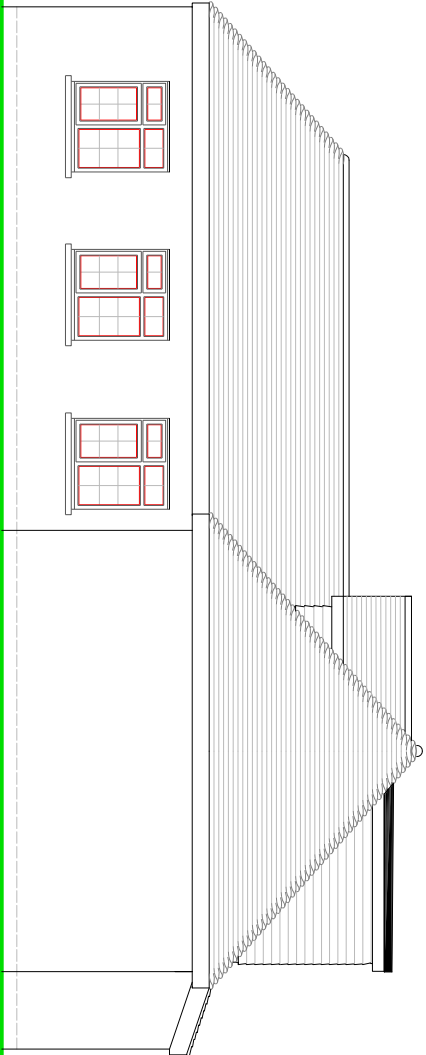


SIDE ELEVATION

Rear facing Velux windows.

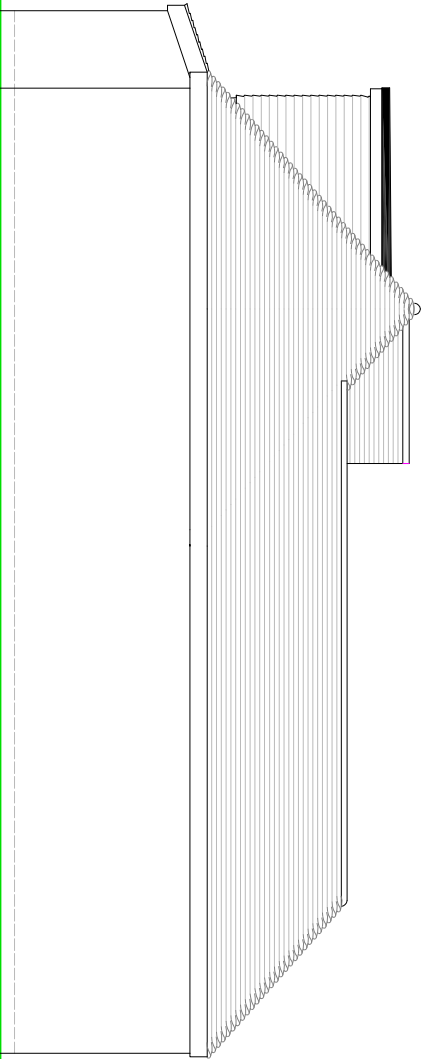


SIDE ELEVATION

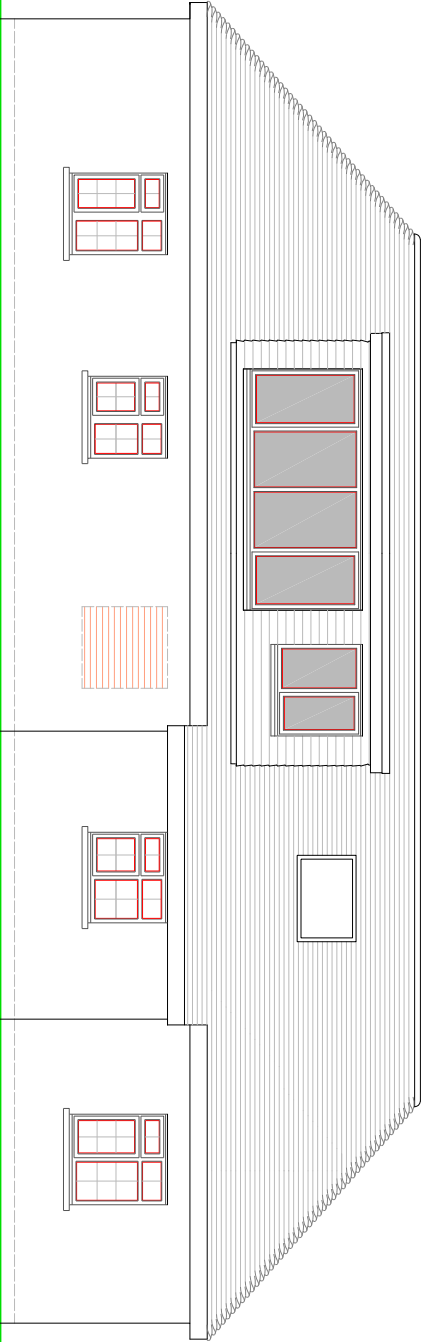

REAR ELEVATION

PROPOSED ELEVATIONS

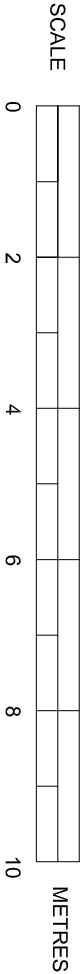

SUSSEX BUILDING CONSULTANCY LIMITED

NORTON GLEBE, NORTON LANE, NORTON,
CHICHESTER, WEST SUSSEX.

SCALE - 1/100 REV - A DATE - 22/11/2019



partner
LABC

3 NORTHCOTE ROAD
BOHNER HEGGS
PO21 8LZ
TEL - (01243) 861379