



NOTES:


Dimensions to be checked on site before commencing work.
Any discrepancies shall be reported to the architect immediately.
Do not scale from these drawings except for planning purposes.
Use figured dimensions only.
Where appropriate this drawing is to be read in conjunction with other consultants' drawings.
This drawing is the copyright of hda projects ltd.

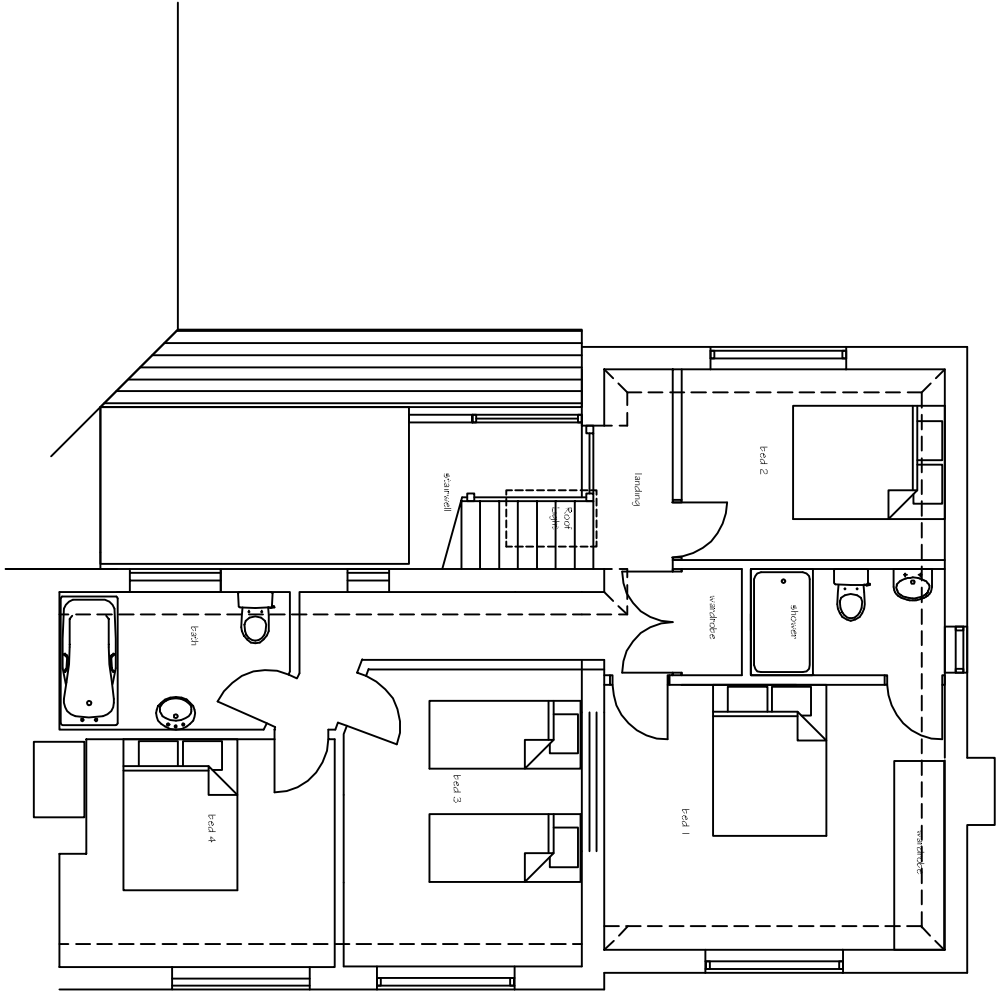

First Floor Plan 1 : 100

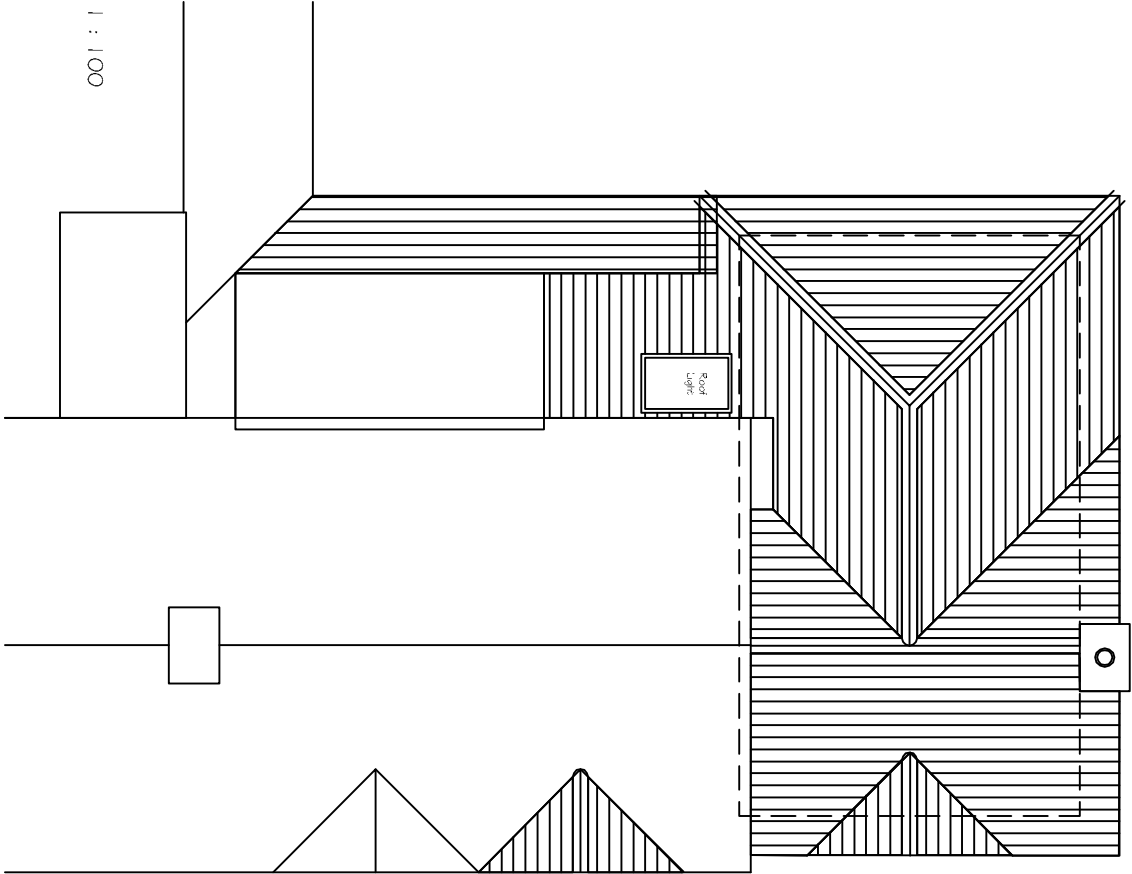

Roof Plan 1 : 100

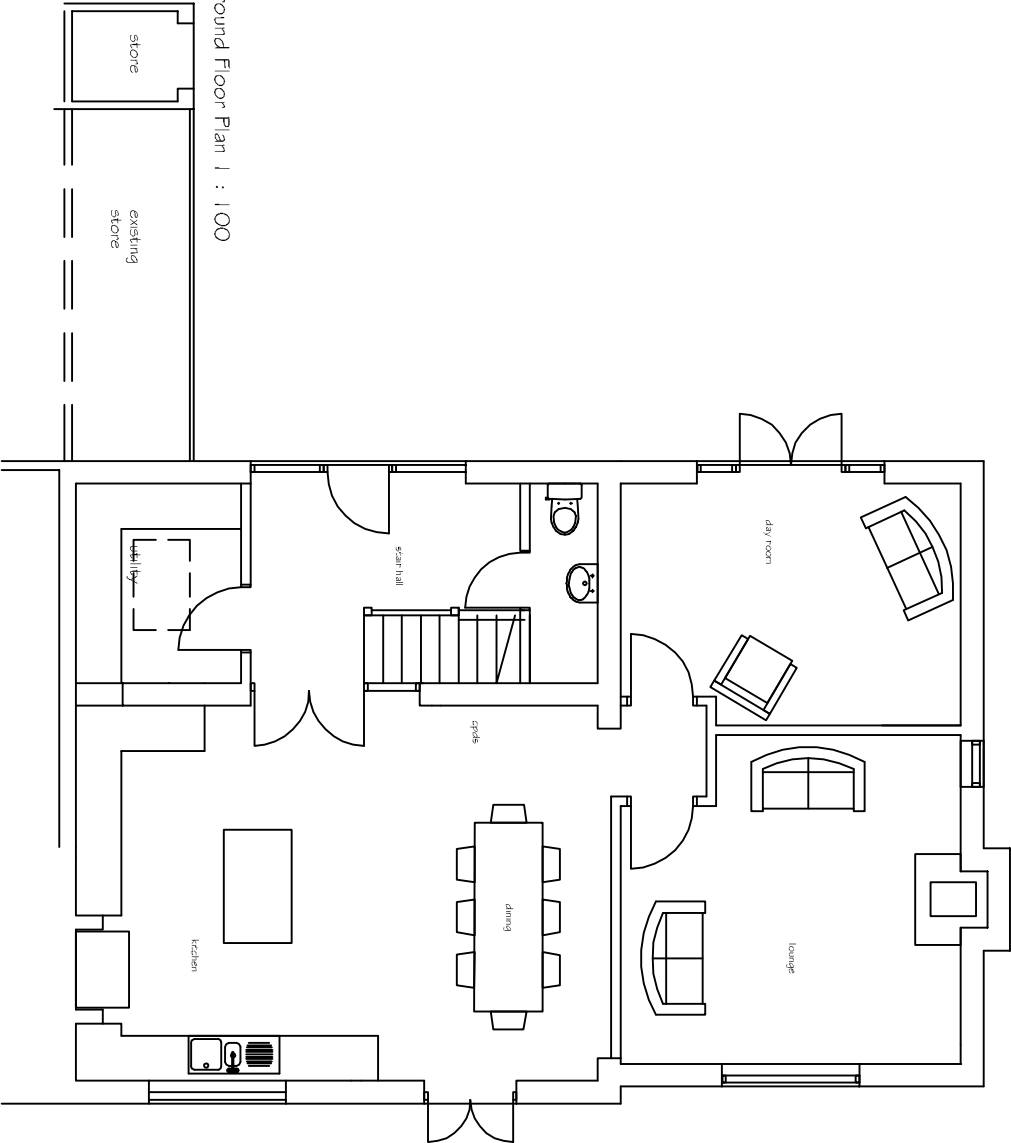

Ground Floor Plan 1 : 100

C Sept 2012	West Elevation Revised
B Aug 2012	Scheme Revised
A Apr 2012	Scheme Revised

hda projects

6 The Old Flour Mill - Queen Street - Emsworth -
Hampshire - PO10 7DT -
Tel: +44 (0) 1243 373855 Mob 07981 277017
e-mail: hda@hda.co.uk

For Mr + Mrs S Ansell

Project
2 New Cottages
Shimney Road
Lydney
PO22 9PF

Title
Plans as Proposed

Date	Drawn	Scale	Checked
June 2011	wfm	1 : 100 @ A3	
Job Number	Prefix	Drawing Number	Revision
1124	P	03	C