


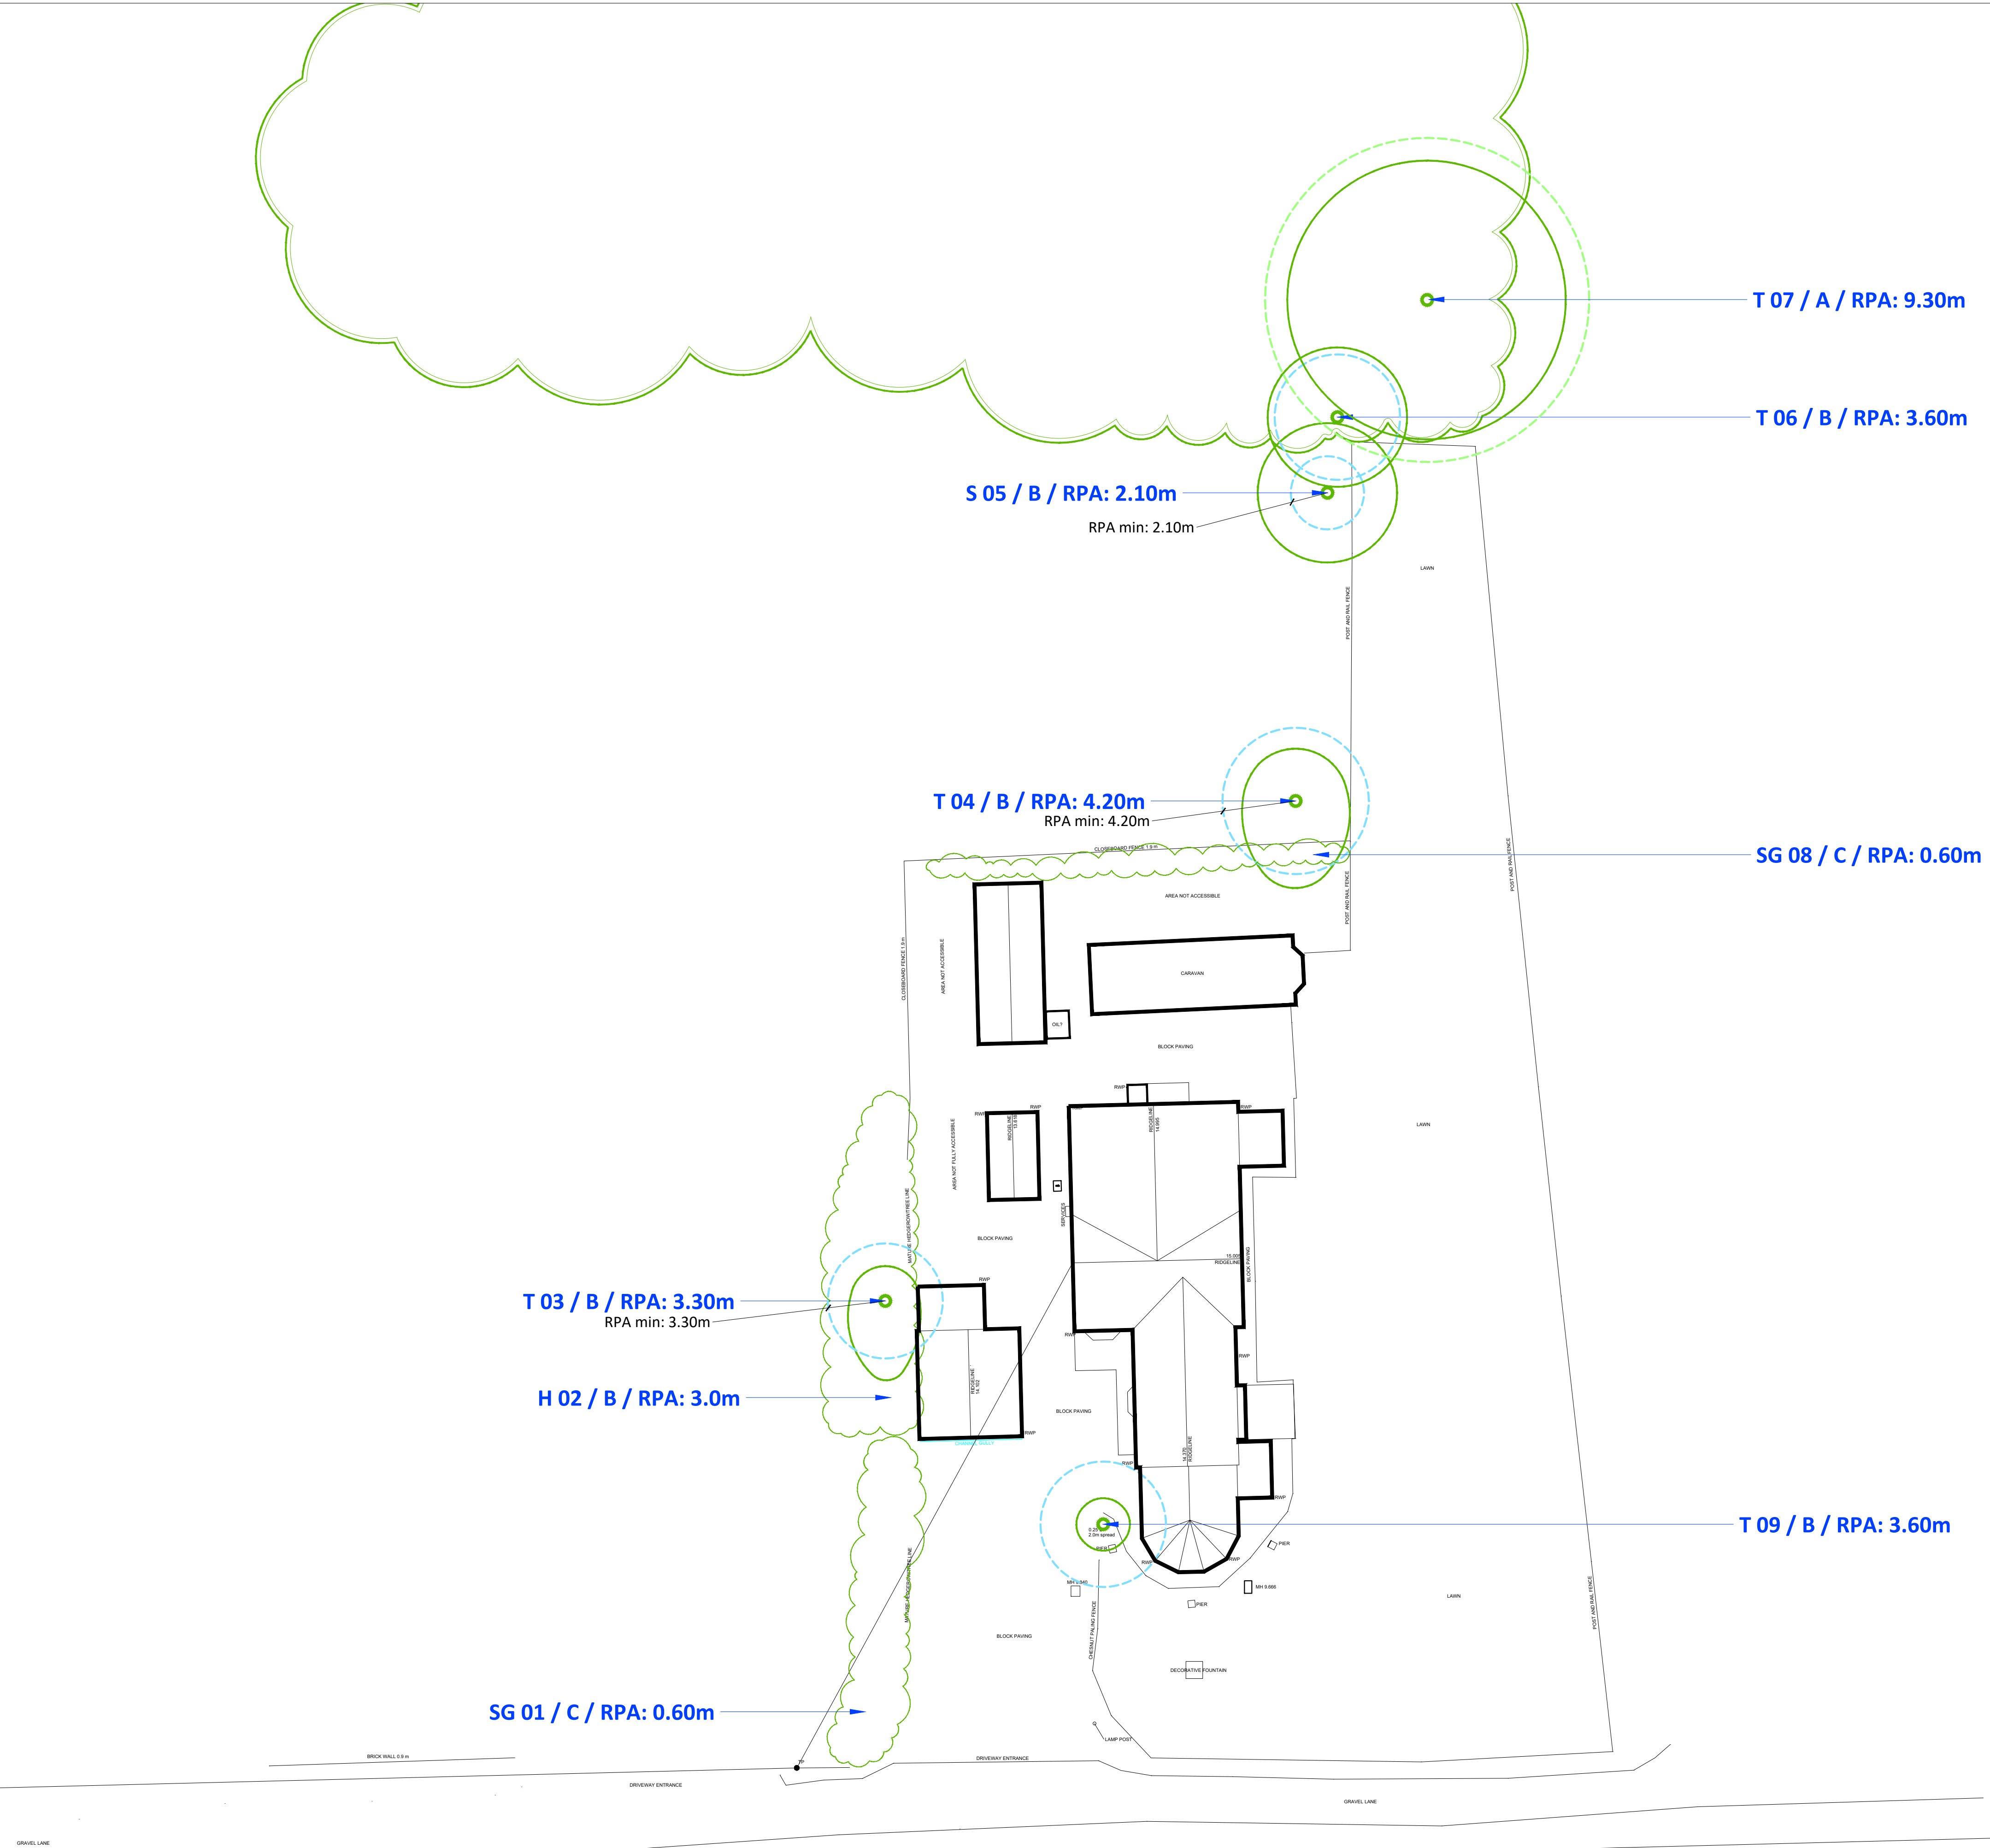

KEY

Existing Buildings

T 19
Tree No. / Category / Tree Root Protection Area

Category A Trees
Existing trees (root protection areas) assessed to be 'Category A': high quality and value.

Category B Trees
Existing trees (root protection areas) assessed to be 'Category B': moderate quality and value

Category C Trees
Existing trees (root protection areas) assessed to be 'Category C': low quality and value

Existing Tree Specimens

Existing Shrubs / Informal Hedgerows

Existing Woodland Edge

NOTES

Refer to accompanying *Existing Tree Schedule* for further details.

The original of this drawing was produced in colour - a monochrome copy should not be relied upon.

The information contained within this tree constraints drawing and accompanying *Existing Tree Schedule* is not intended as a safety audit and should not be interpreted as such.

REV	DESCRIPTION	DATE	INITIALS

Ramsay & Co
Landscape Architecture

The Studio, 68 Cuckfield Road, Hurstpierpoint, West Sussex, BN6 9SB
T: 01273 834 198 M: 07973 770047 E: landscape@ramsayandco.com

<i>Project Title:</i> L'apache, Westergate street, Woodgate, West Sussex Henry Adams Planning		
<i>Drawing Title:</i> Tree Constraints Drawing		

<i>Scale:</i> 1:200@A1	<i>Drawn:</i> AR	<i>Date:</i> 14-08-18
<i>Drawing Number:</i> RCo 250 / 01	<i>Revision:</i> 00	

