



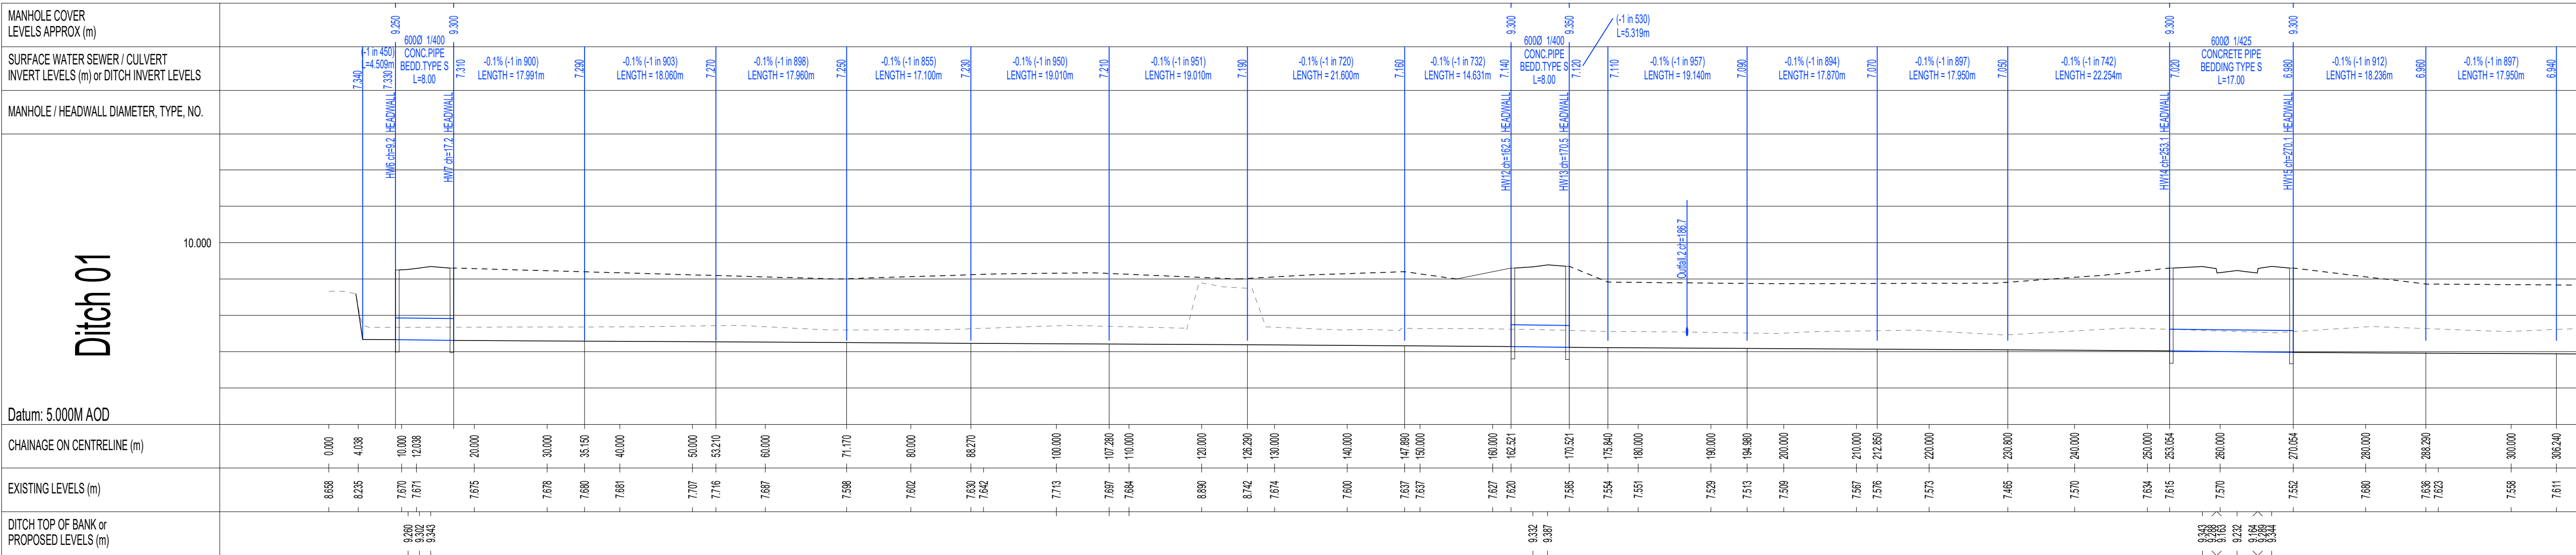

Existing ditch through the site with proposed re-grading levels and culverts
Scale 1:500H / 1:100V @ A1

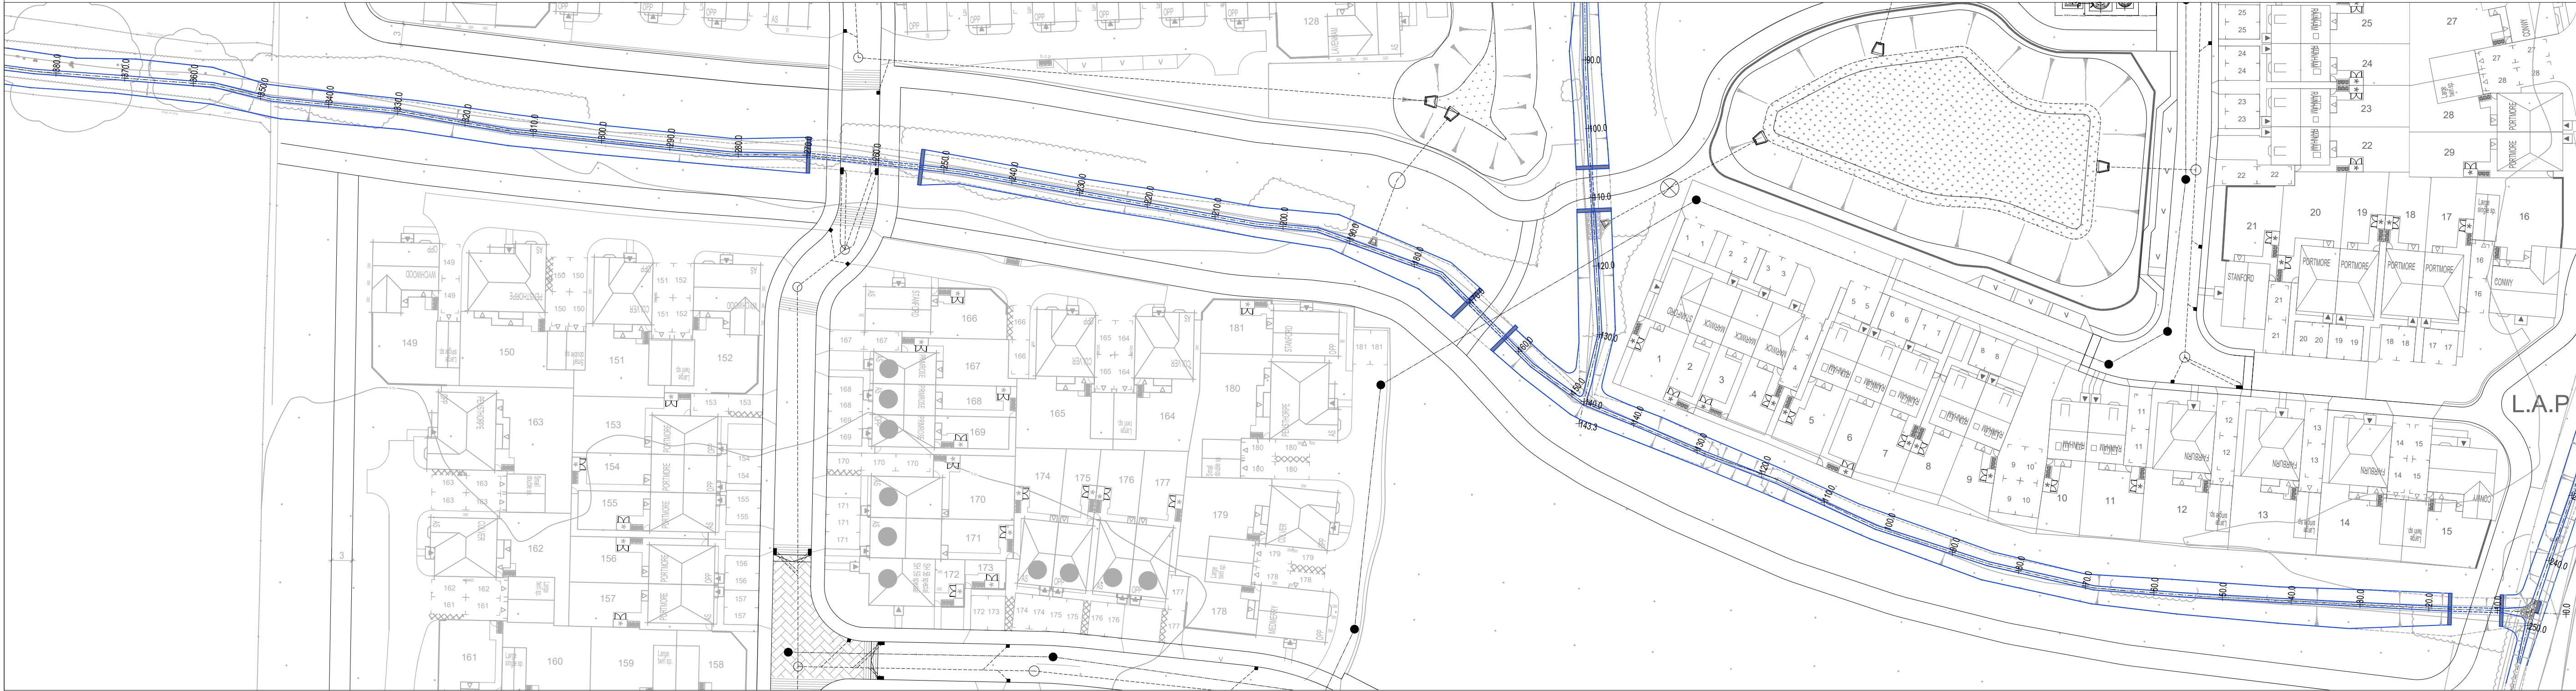

1. ADOPTABLE STORM WATER AND FOUL WATER DRAINAGE ARE SUBJECT TO S104 APPROVAL.
2. ADOPTABLE ROADS ARE SUBJECT TO S278 and S38 APPROVALS.
3. ADOPTABLE ROADS AND DRAINAGE CONSTRUCTION WORKS ARE TO BE CARRIED OUT AT DEVELOPERS RISK.

Rev.	Date	Description of issue	Rev/Chkd
1	18.06.2025		AJM / PDB

Revisions:

Issue Purpose:

PRELIMINARY

Project
Barratt Homes
Land West of Lidsey Road
Woodgate, West Sussex

Drawing Title:
Ordinary Watercourse
Land Drainage Consent.
Ditch Long Sections
Sheet 1

Designer's Risk Assessment Reference:
DS_0707_15/DRA/Civils

Specification Reference:

Drawn By: AJM	Checked By: PDB
Scale: 1:500H / 1:100V	Date: June 2025
Drawing No.	Rev.

DS_0707_15/INF/323 /

Harborough Innovation Centre,
Arlford Business Park, Leicester Road
Market Harborough,
Leicestershire,
LE17 7PB
info@wilsondee.co.uk

WD WILSONDEE
Civil Designers

Copyright © WilsonDee Ltd. This drawing shall remain the copyright of WilsonDee Ltd.
Any dimensions derived by scaling are done so at your own risk. If there should be any doubt or
query regarding the interpretation of the information given on this drawing, please enquire directly
to WilsonDee Ltd. before executing such part of the works.

For guidance only. Do not scale off this drawing
Scale 1:1