

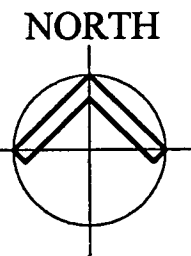


- A - 2 BED HOLIDAY COTTAGE
- B - 1 BED HOLIDAY COTTAGE
- C - GARAGING / IMPLEMENT STORE
- D - SINGLE RESIDENTIAL DWELLING
- E - B1 OFFICE USE - 180m2
- F - B1 OFFICE USE - 90m2

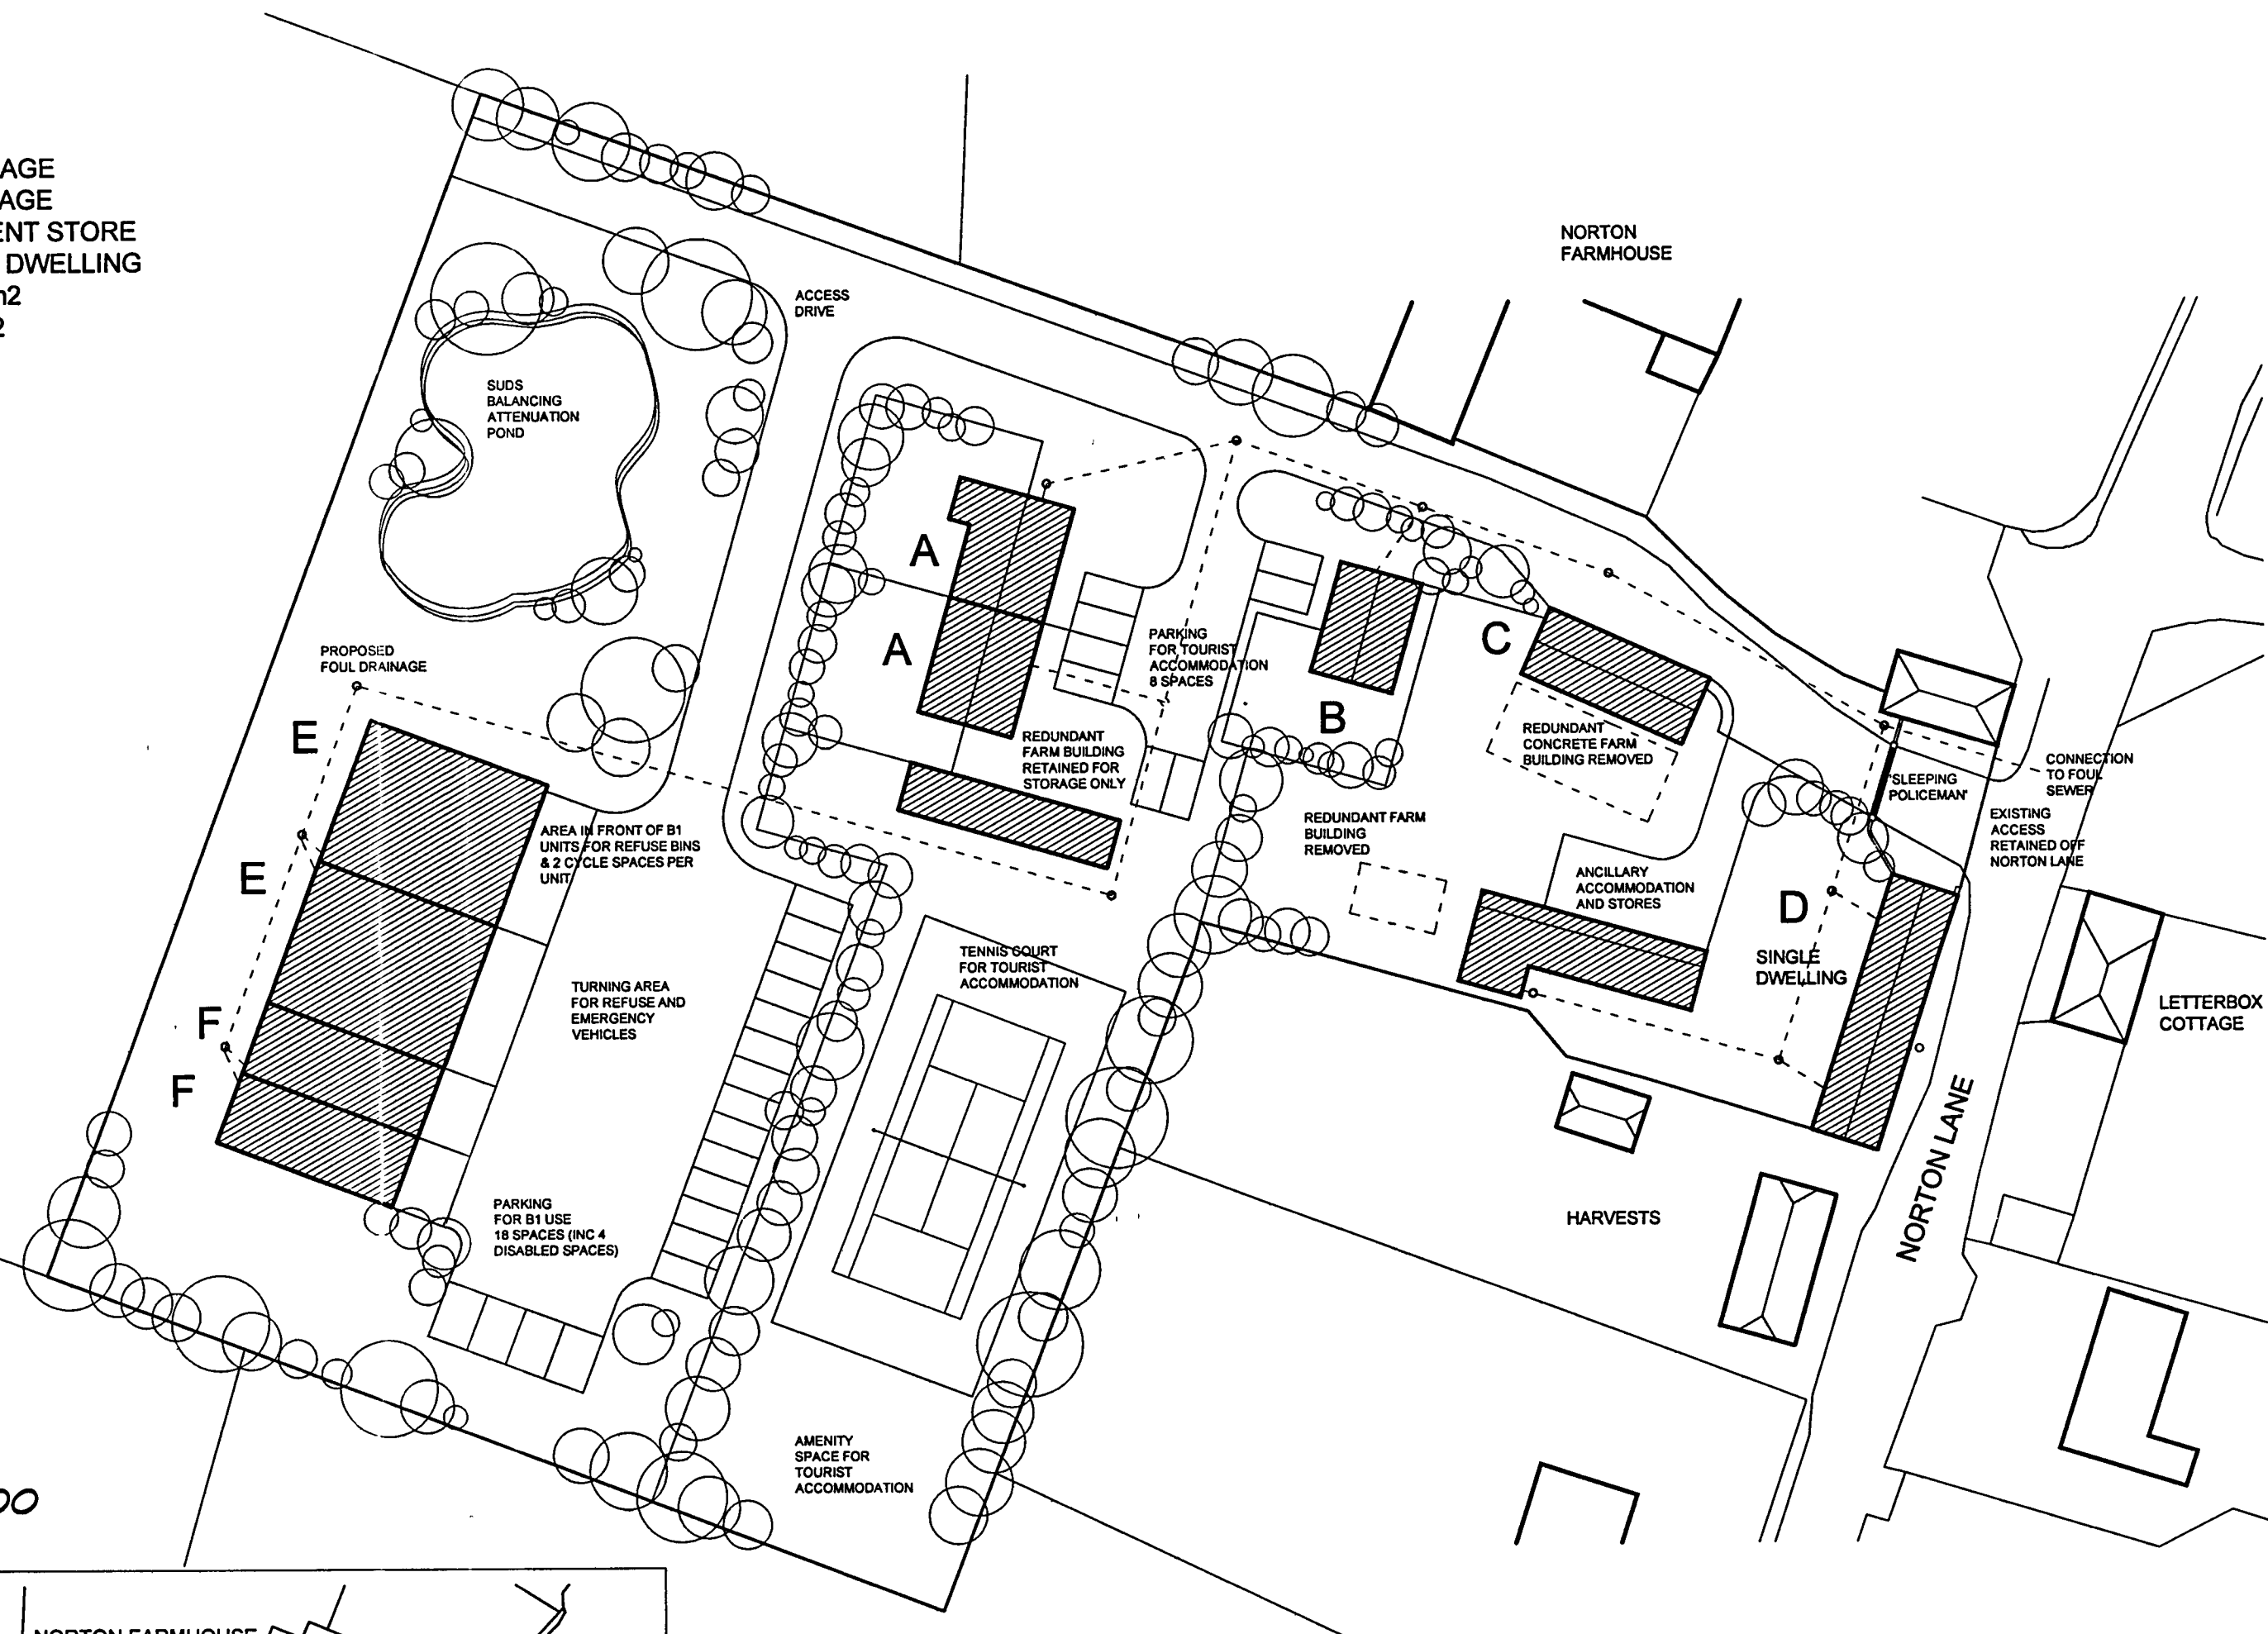

BLOCK PLAN 1:500

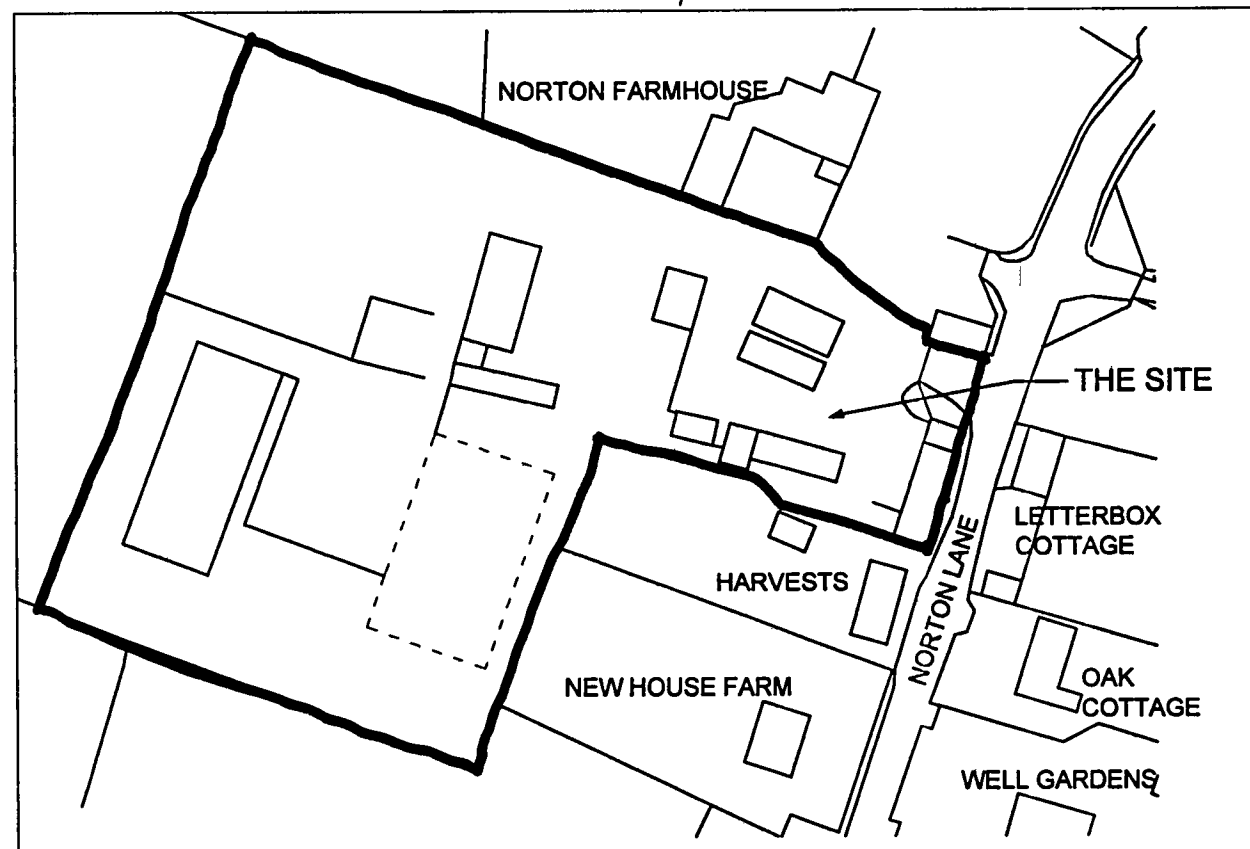

LOCATION PLAN 1:1250