
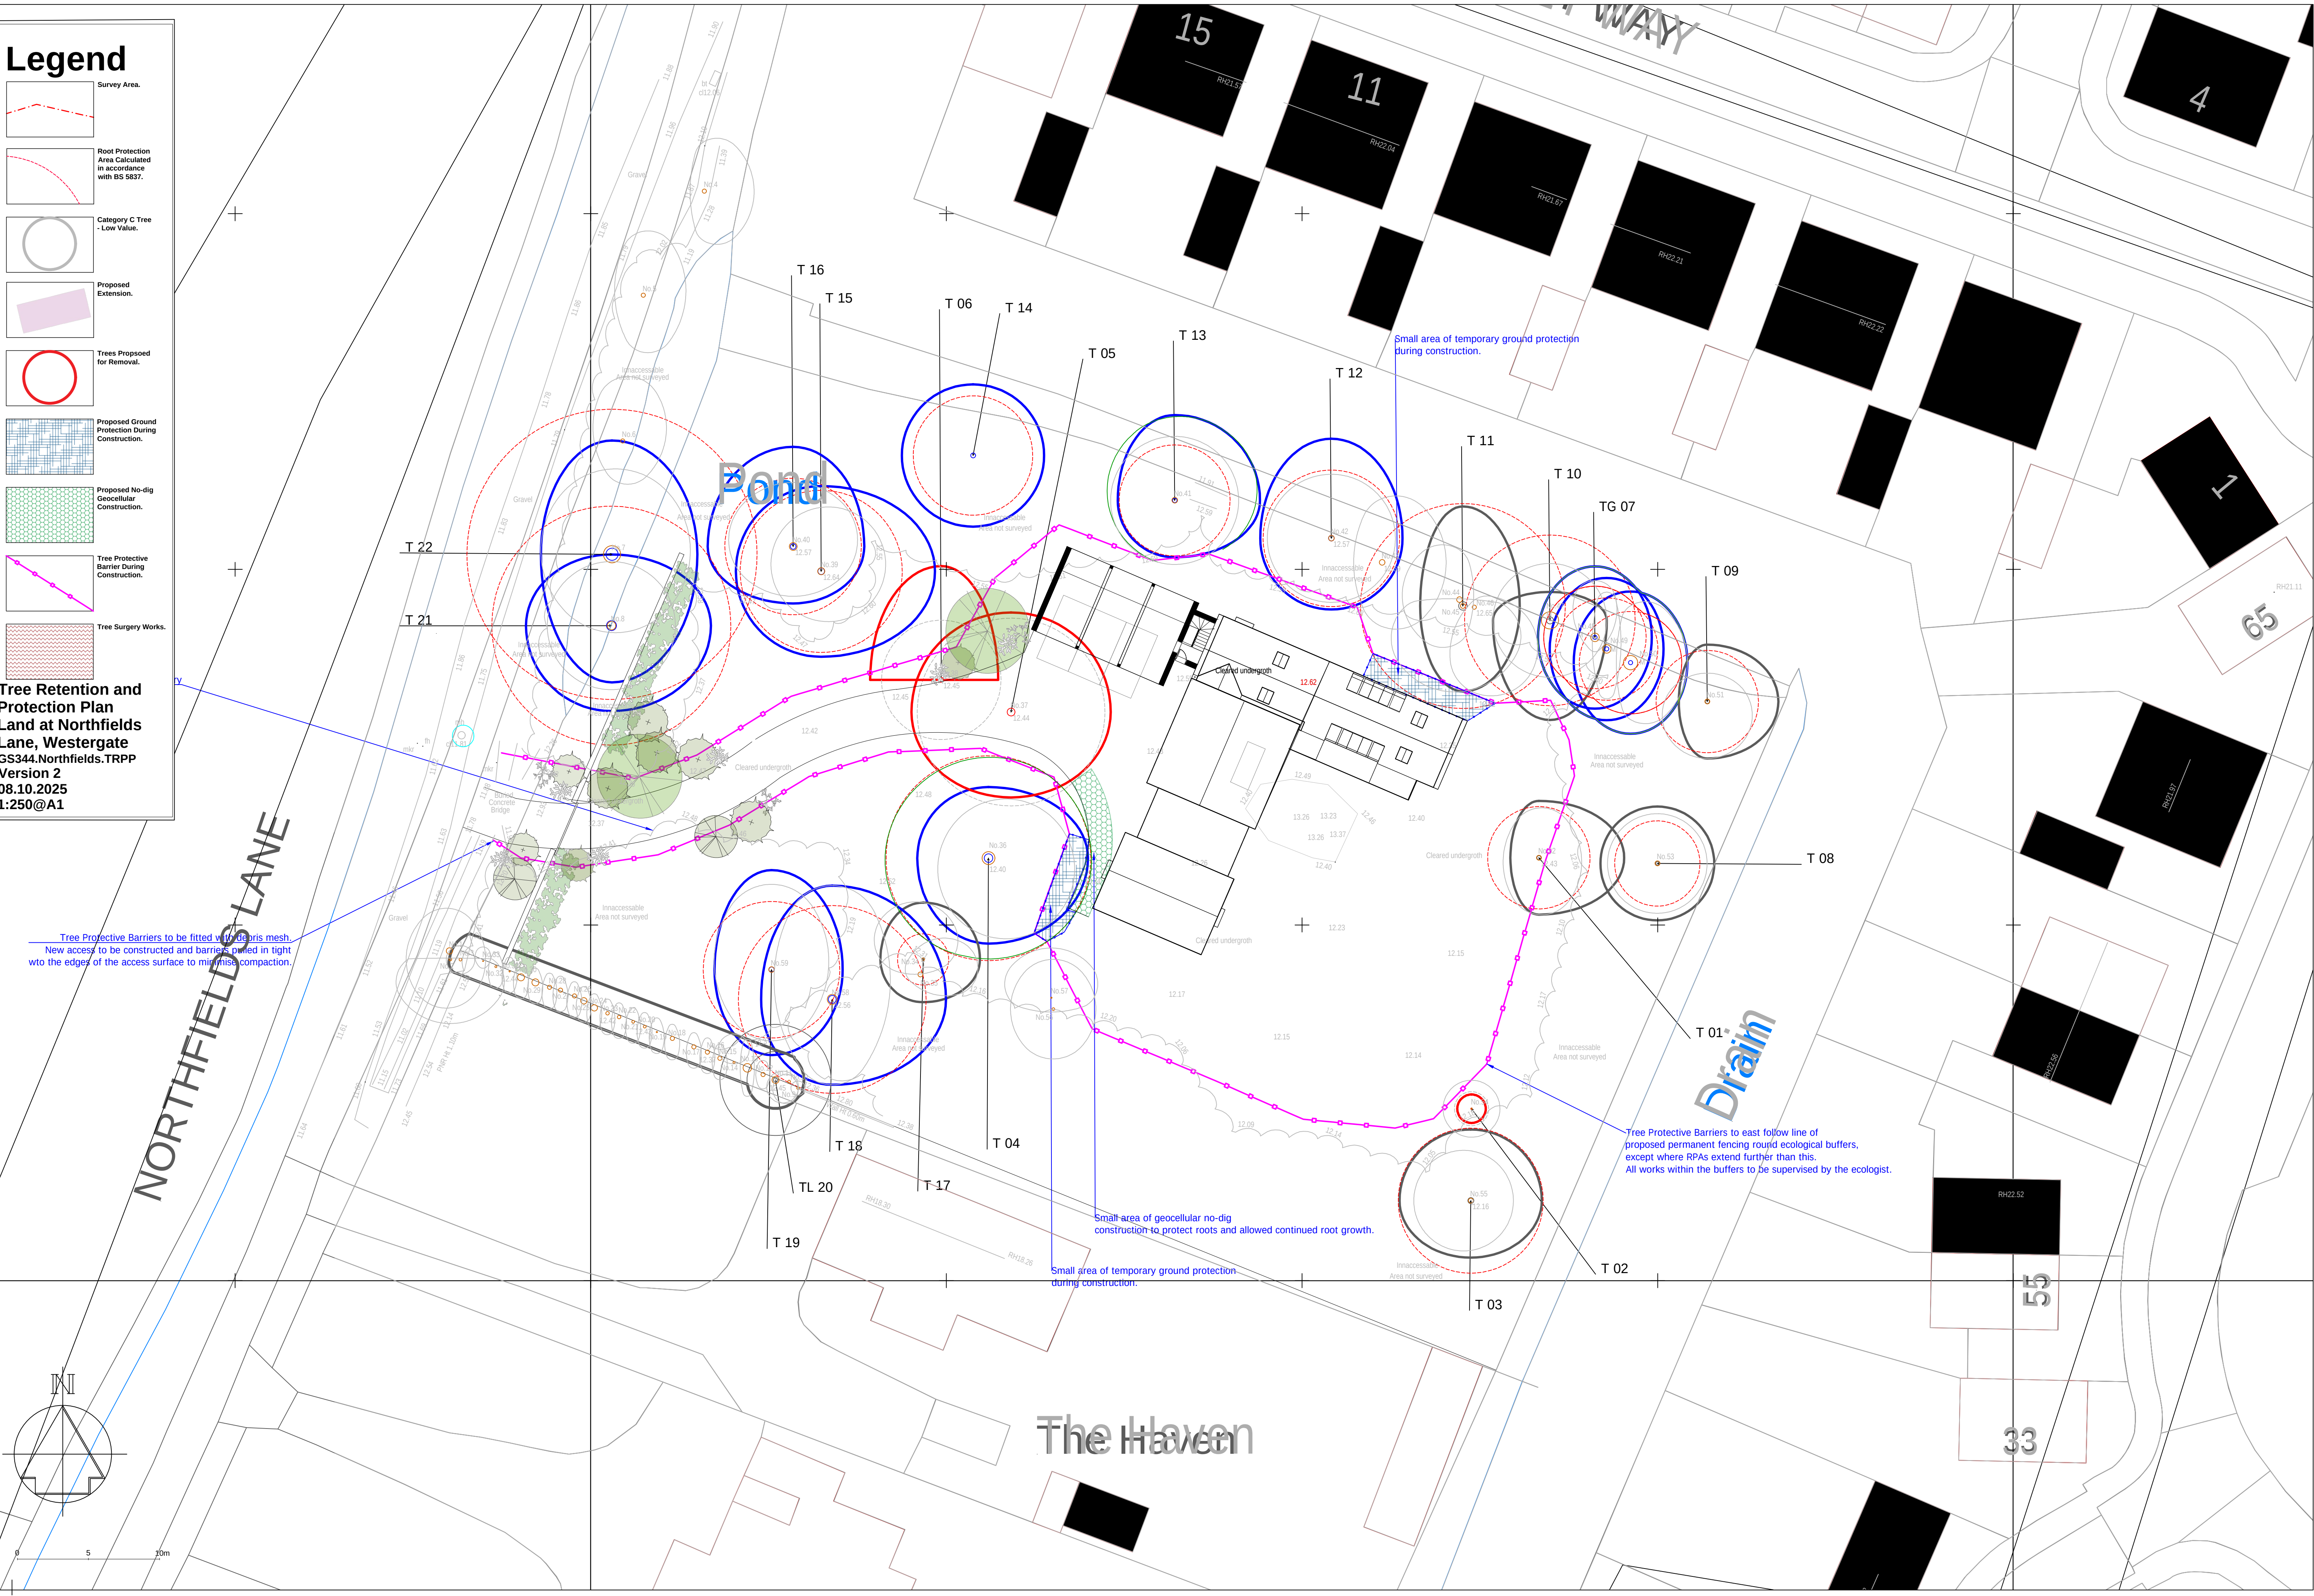


Legend

- Survey Area.
- Root Protection Area Calculated in accordance with BS 5837.
- Category C Tree - Low Value.
- Proposed Extension.
- Trees Proposed for Removal.
- Proposed Ground Protection During Construction.
- Proposed No-dig Geocellular Construction.
- Tree Protective Barrier During Construction.
- Tree Surgery Works.

Tree Retention and Protection Plan
Land at Northfields Lane, Westergate
GS344.Northfields.TRPP
Version 2
08.10.2025
1:250@A1

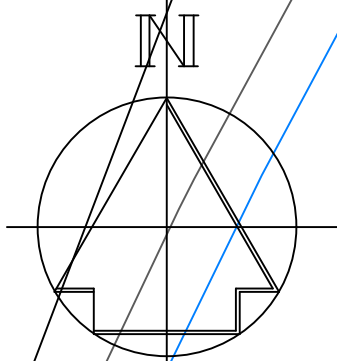

Tree Protective Barriers to be fitted with debris mesh.
New access to be constructed and barriers piled in tight
into the edges of the access surface to minimise compaction.

Small area of temporary ground protection
during construction.

Small area of geocellular no-dig
construction to protect roots and allowed continued root growth.

Small area of temporary ground protection
during construction.

Tree Protective Barriers to east follow line of
proposed permanent fencing round ecological buffers,
except where RPAs extend further than this.
All works within the buffers to be supervised by the ecologist.