




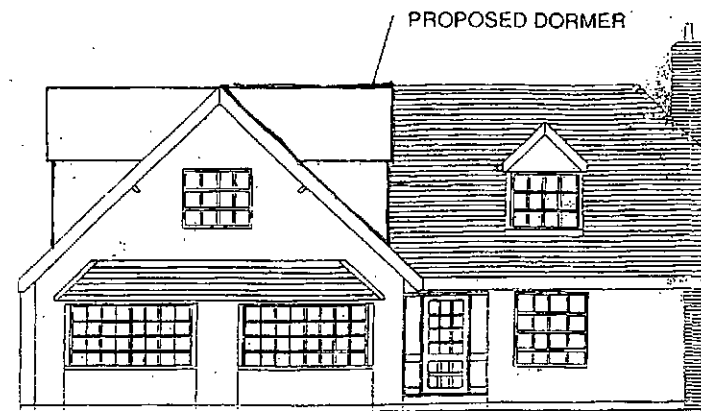

West Elevation
Scale 1:100

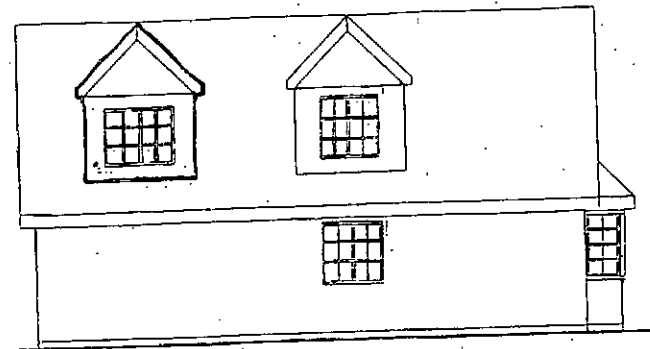


North Elevation
Scale 1:100

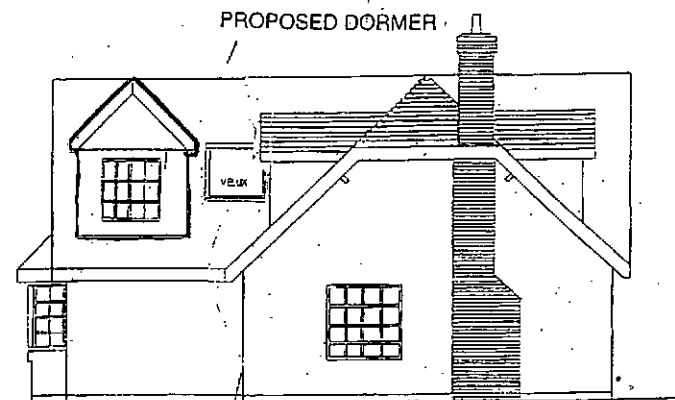

South Elevation
Scale 1:100

MATERIALS:-
ROOFING:- PLAIN MACHINE TILES TO MATCH THE EXISTING WITH SONNET HIP TILES AND CODE & LEAD FLASHINGS. MATCHING TILE HANGING TO THE SIDES OF THE DORMERS.
VALLETS:- CODE & LEAD.
BARGE BOARDS AND FASCIAS:- UPVC
SOFFITS:- UPVC WITH 25mm. EAVES VENTILATORS
WALLS:- PERIMEDASH TO MATCH THE EXISTING
WINDOWS:- STAINED SOFTWOOD WITH DOUBLE GLAZED UNITS THROUGHOUT.

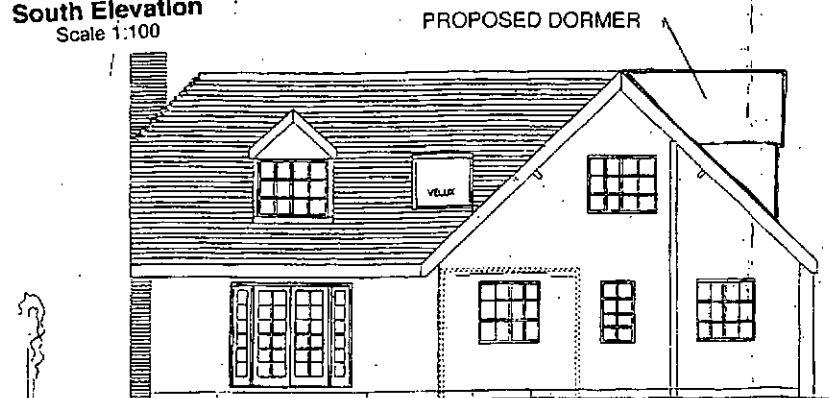

East Elevation
Scale 1:100

ARUN DISTRICT COUNCIL				
No.	AL	78	08	
RECEIVED				

Proposed Elevations

St. Helier,
Hook Lane,
Aldingbourne.
for
Mrs D. Harrison
Scale 1:100
—Drawing 04—