



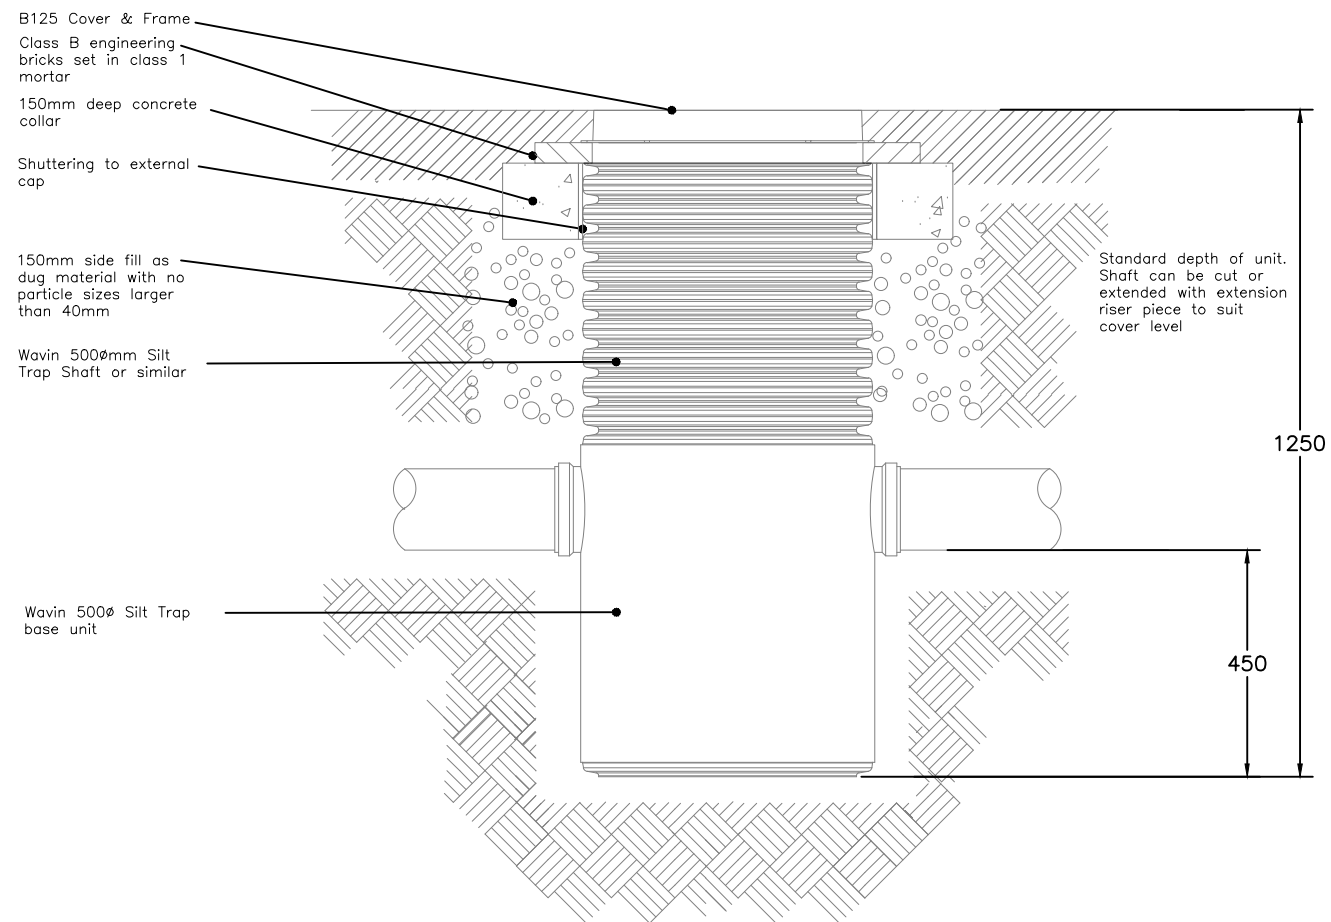

Typical Catchpit Chamber for Driveways

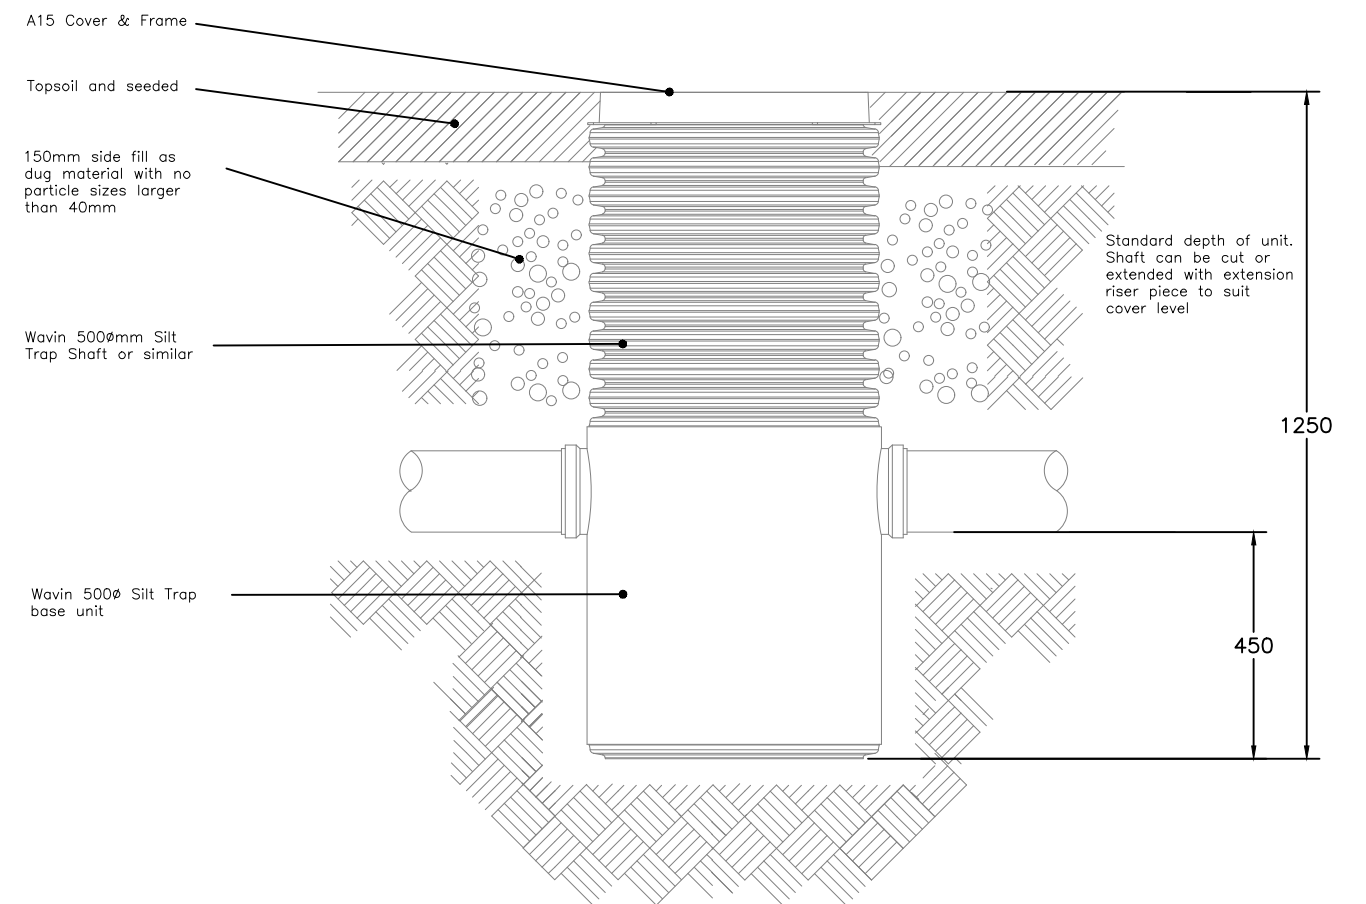

Typical Catchpit Chamber for non-trafficked areas

REV. No.	DATE	DESCRIPTION	INITIALS
Client		MJA CONSULTING CIVIL AND STRUCTURAL ENGINEERS Monarch House, Barton Lane, Abingdon, Oxon, OX14 3NB Tel: 01235 555173 Fax: 01235 523226	
Project		Westergate & Eastergate	
Title		Silt Trap Details	
Scale		1:10@A2	Date Apr'18
Checked		CP	Drawn CP
Drawing No.		5655:24	
Rev		—	