



## KEY:

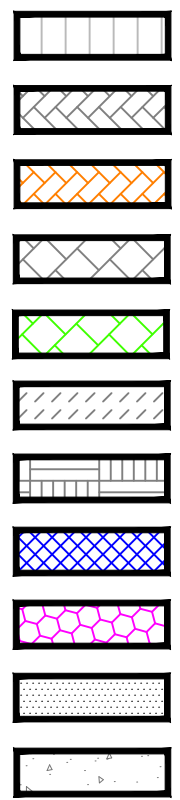


Impermeable tarmac surfacing  
Brindle permeable black paving  
Brindle block impermeable paving  
Buff permeable black paving  
Buff impermeable black paving  
Charcoal permeable black paving  
Natural permeable block paving  
Safety surfacing - Wet pour 'blue'  
Safety surfacing - rubber safety grass  
safety surfacing - play sand  
Hogging Path

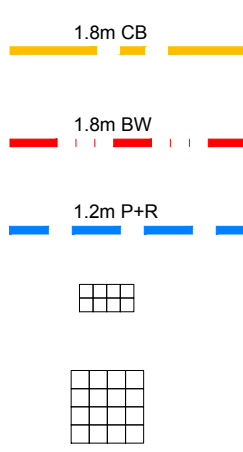

1.8m high Close Boarded fence  
1.8m high Brick Wall  
1.2m high Post & Rail fence  
900mm wide path formed using 450mm x 450mm buff riven slabs  
1.8m x 1.8m patio formed using 450mm x 450mm buff riven slabs

## KEY PLAN:

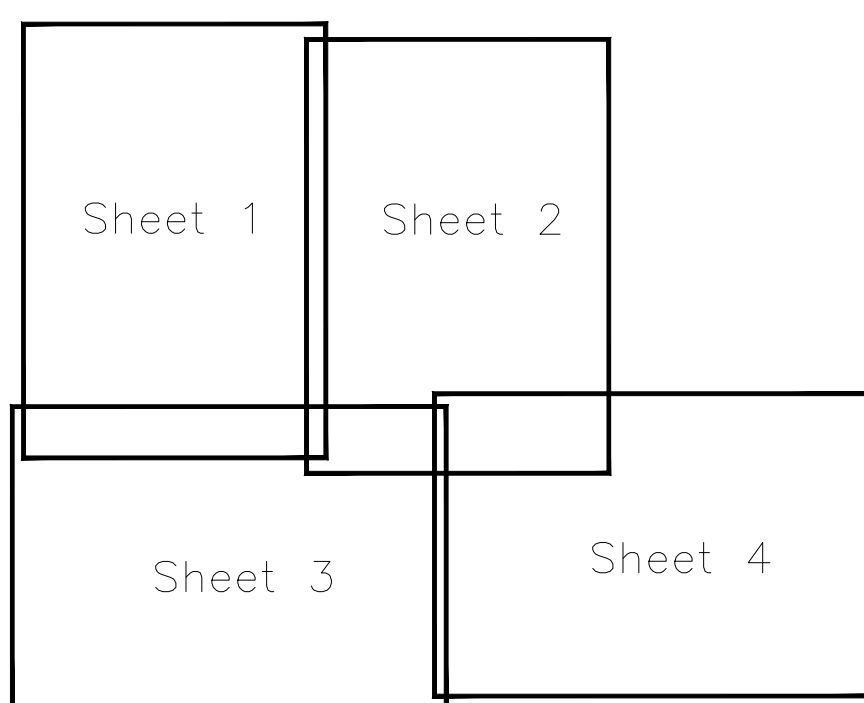

## Proposed Street Lighting



Proposed 6m high Street Lighting column fitted with post top mounted luminaire with 5 degree tilt.


Luminaire to be Philips Micro Luma BGP615-DW50-2400-10LED-5.1S-CLO-L90-NW controlled by photocell.

Luminous Flux 2400lm

Switching Regime On - controlled by photocell  
Off - 23.00hrs

Column to be painted Sherwood Green BS12C39.

All columns to be positioned at the rear of the footway or verge, in all cases a minimum of 0.5m from trafficked areas.

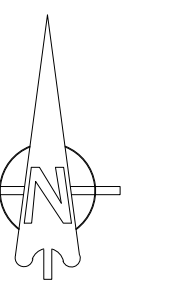

## Poultry House

## PRELIMINARY

|             |                         |                                                                   |          |
|-------------|-------------------------|-------------------------------------------------------------------|----------|
| H           | 10.09.19                | FFL's amended to plots 124, 125, 126 & 128.                       | TC       |
| G           | 15.07.19                | Utility doors added to plots 6,7,19,32,51,52,69,151,187 & 194.    | KT       |
| F           | 10.07.19                | Cycle stores corrected. Street lighting specification amended.    | TC       |
| E           | 29.06.19                | Updated to latest architectural layout. Boundary fencing amended. | RJC      |
| D           | 15.04.19                | Post & rail fence added.                                          | TC       |
| C           | 11.12.18                | Updated to latest working drawings.                               | RJC      |
| B           | 07.11.18                | Updated to latest architectural layout. Boundary fencing amended. | TC       |
| REV.        | DATE                    | DESCRIPTION                                                       | INITIALS |
| Client      |                         |                                                                   |          |
| Project     | Westergate & Eastergate |                                                                   |          |
| Scale       | 1:250@A0                | Date                                                              | Mar '18  |
| Checked     | AMc                     | Drawn                                                             | KT       |
| Drawing No. | 5655:41                 | Rev                                                               | H        |

**MJA CONSULTING**  
CIVIL AND STRUCTURAL ENGINEERS  
Monarch House, Barton Lane,  
Abingdon, Oxon, OX14 3NB  
Tel: 01235 555173  
Fax: 01235 523226



**Taylor Wimpey plc**

External Works Layout  
Sheet 2