


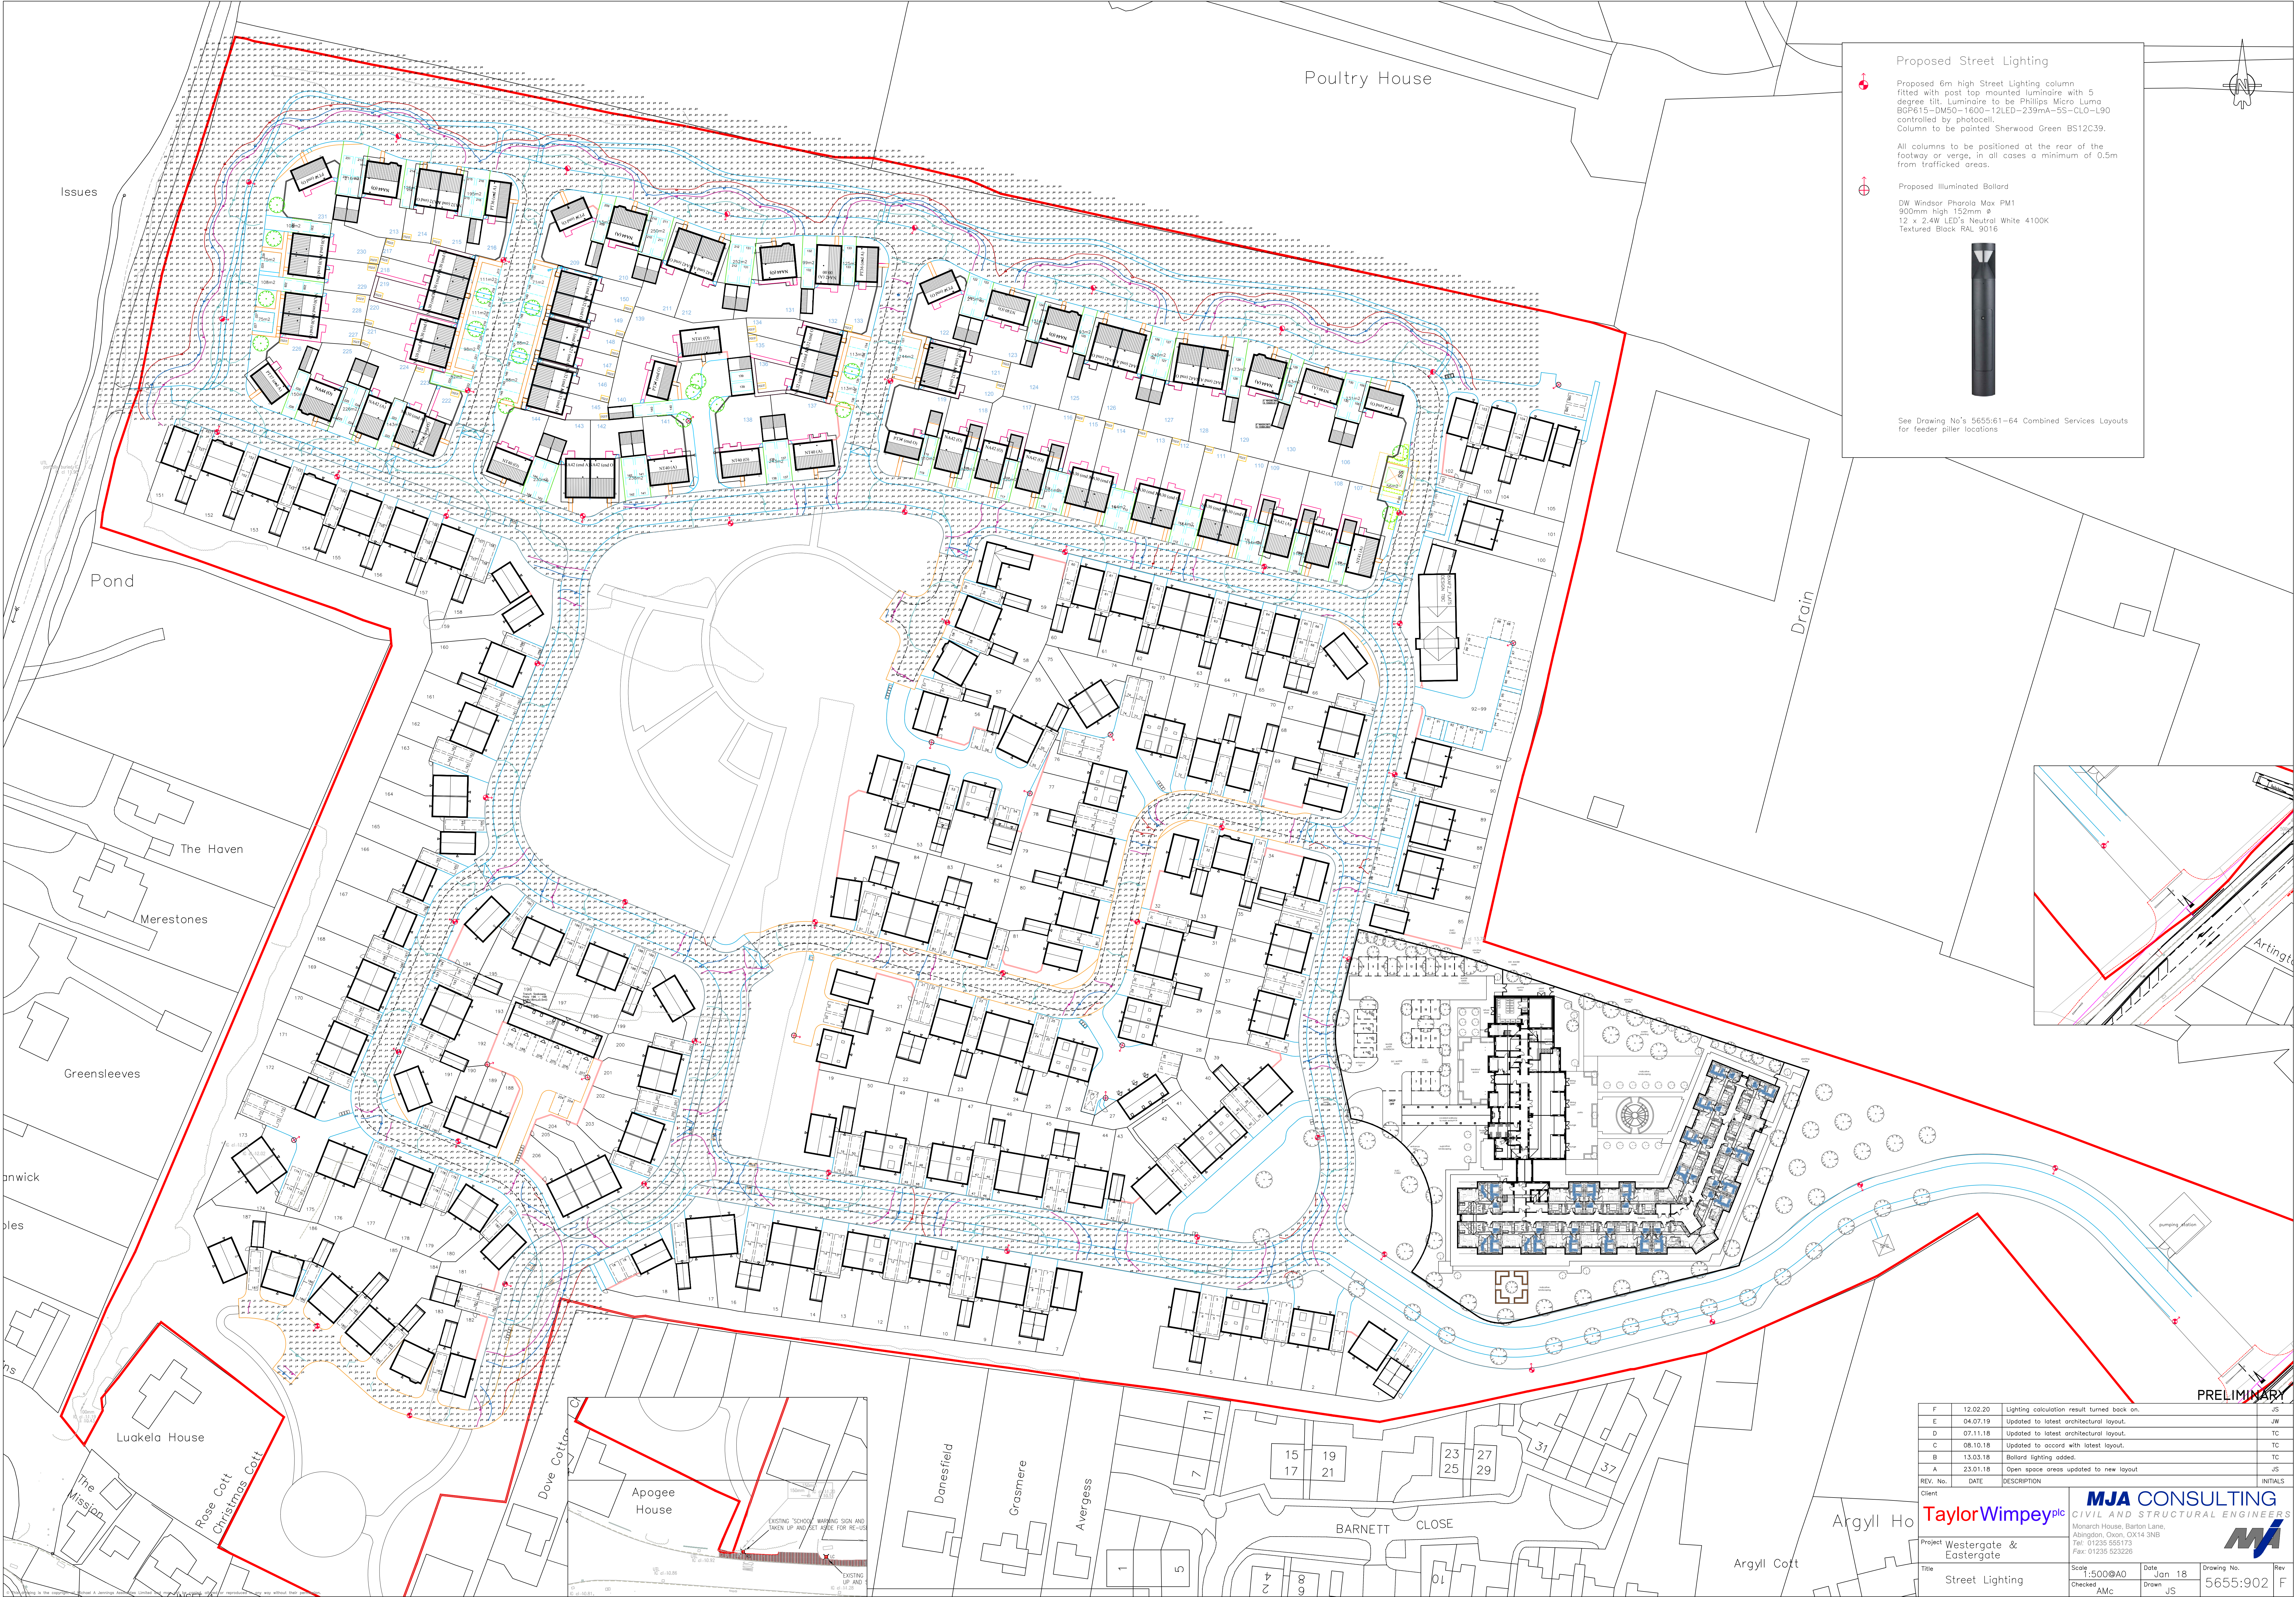

Issues

Pond

The Haven

Merestones

Greensleeves

anwick

bles

ns

Luakela House

Rose Cott
Christmas Cott

Dove Cott

Apogee House

Donesfield

Grasmere

Avergess

BARNETT CLOSE

Argyll Ho

Argyll Cott

Poultry House

Proposed Street Lighting

Proposed 6m high Street Lighting column fitted with post top mounted luminaire with 5 degree tilt. Luminaire to be Philips Micro Luma BGP615-DM50-1600-12LED-239mA-SS-0.0-180 controlled by photocell. Column to be painted Sherwood Green BS12C39.


All columns to be positioned at the rear of the footway or verge, in all cases a minimum of 0.5m from trafficked areas.

Proposed Illuminated Bollard

DW Windsor Pharos Max PM1
800mm high 152mm Ø
12 x 2.4W LED's Neutral White 4100K
Textured Black RAL 9016



See Drawing No's 5655:61-64 Combined Services Layouts for feeder pillar locations

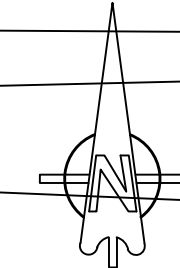

PRELIMINARY

F	12.02.20	Lighting calculation result turned back on.	JS
E	04.07.19	Updated to latest architectural layout.	JW
D	07.11.18	Updated to latest architectural layout.	TC
C	08.10.18	Updated to accord with latest layout.	TC
B	13.03.18	Bollard lighting added.	TC
A	23.01.18	Open space areas updated to new layout	JS
REV. No.	DATE	DESCRIPTION	INITIALS
Client			
Taylor Wimpey plc			
Project Westergate & Eastergate			
Title Street Lighting			
Scale 1:500@A0		Date Jan 18	Drawing No. 5655:902
Checked AMc		Drawn JS	Rev F

MJA CONSULTING
CIVIL AND STRUCTURAL ENGINEERS
Monarch House, Barton Lane,
Abingdon, Oxon, OX14 3NB
Tel: 01235 555173
Fax: 01235 523226