

KEY:

Groundwater sample location

Single Driveway

Double Driveway

Maximum groundwater level




SuDS Formation Level

KEY PLAN:

Sheet 1

Sheet 2

Sheet 4

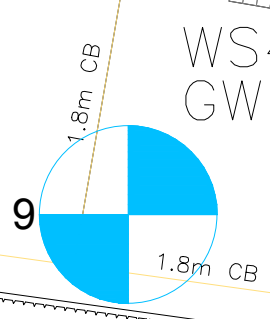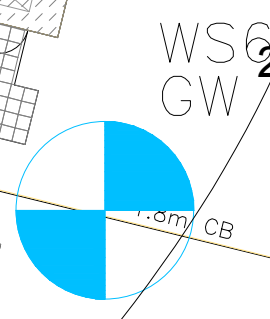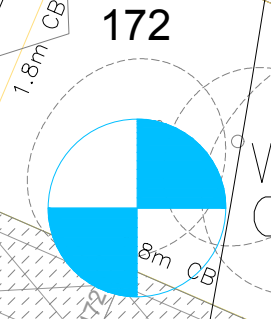

LEAP
(455m²)

PRELIMINARY

D	18/05/18	Updated to councils comments.	SS
F	18/05/18	Updated to councils comments.	SS
E	17/05/18	Updated to councils comments.	SS
D	10/05/18	Updated to councils comments.	SS
C	30/04/18	Groundwater level information added.	CP
B	23/04/18	Updated to councils comments.	SS
A	09/04/18	Updated to councils comments.	SS
REV. No.	DATE	DESCRIPTION	INITIALS

Client

Taylor Wimpey plc

MJA CONSULTING
CIVIL AND STRUCTURAL ENGINEERS
Marsveld House, Rotterdam

Project	Westergate & Eastergate
---------	-------------------------

Monarch House, Barton Lane,
Abingdon, Oxon, OX14 3NB
Tel: 01235 555173
Fax: 01235 523226

Title	SW Attenuation Sheet 3
-------	---------------------------

Scale 1:250@A0	Date Mar'18	Drawing No. 5655:74	Rev G
Checked AMC	Drawn CB		