

KEY PLAN:

Sheet 1

Sheet 2

Sheet 3

KEY:

Groundwater sample location

Single Driveway

Double Driveway

Maximum groundwater level

SuDS Formation Level


S

D

GW 10.00

10.00

North Arrow

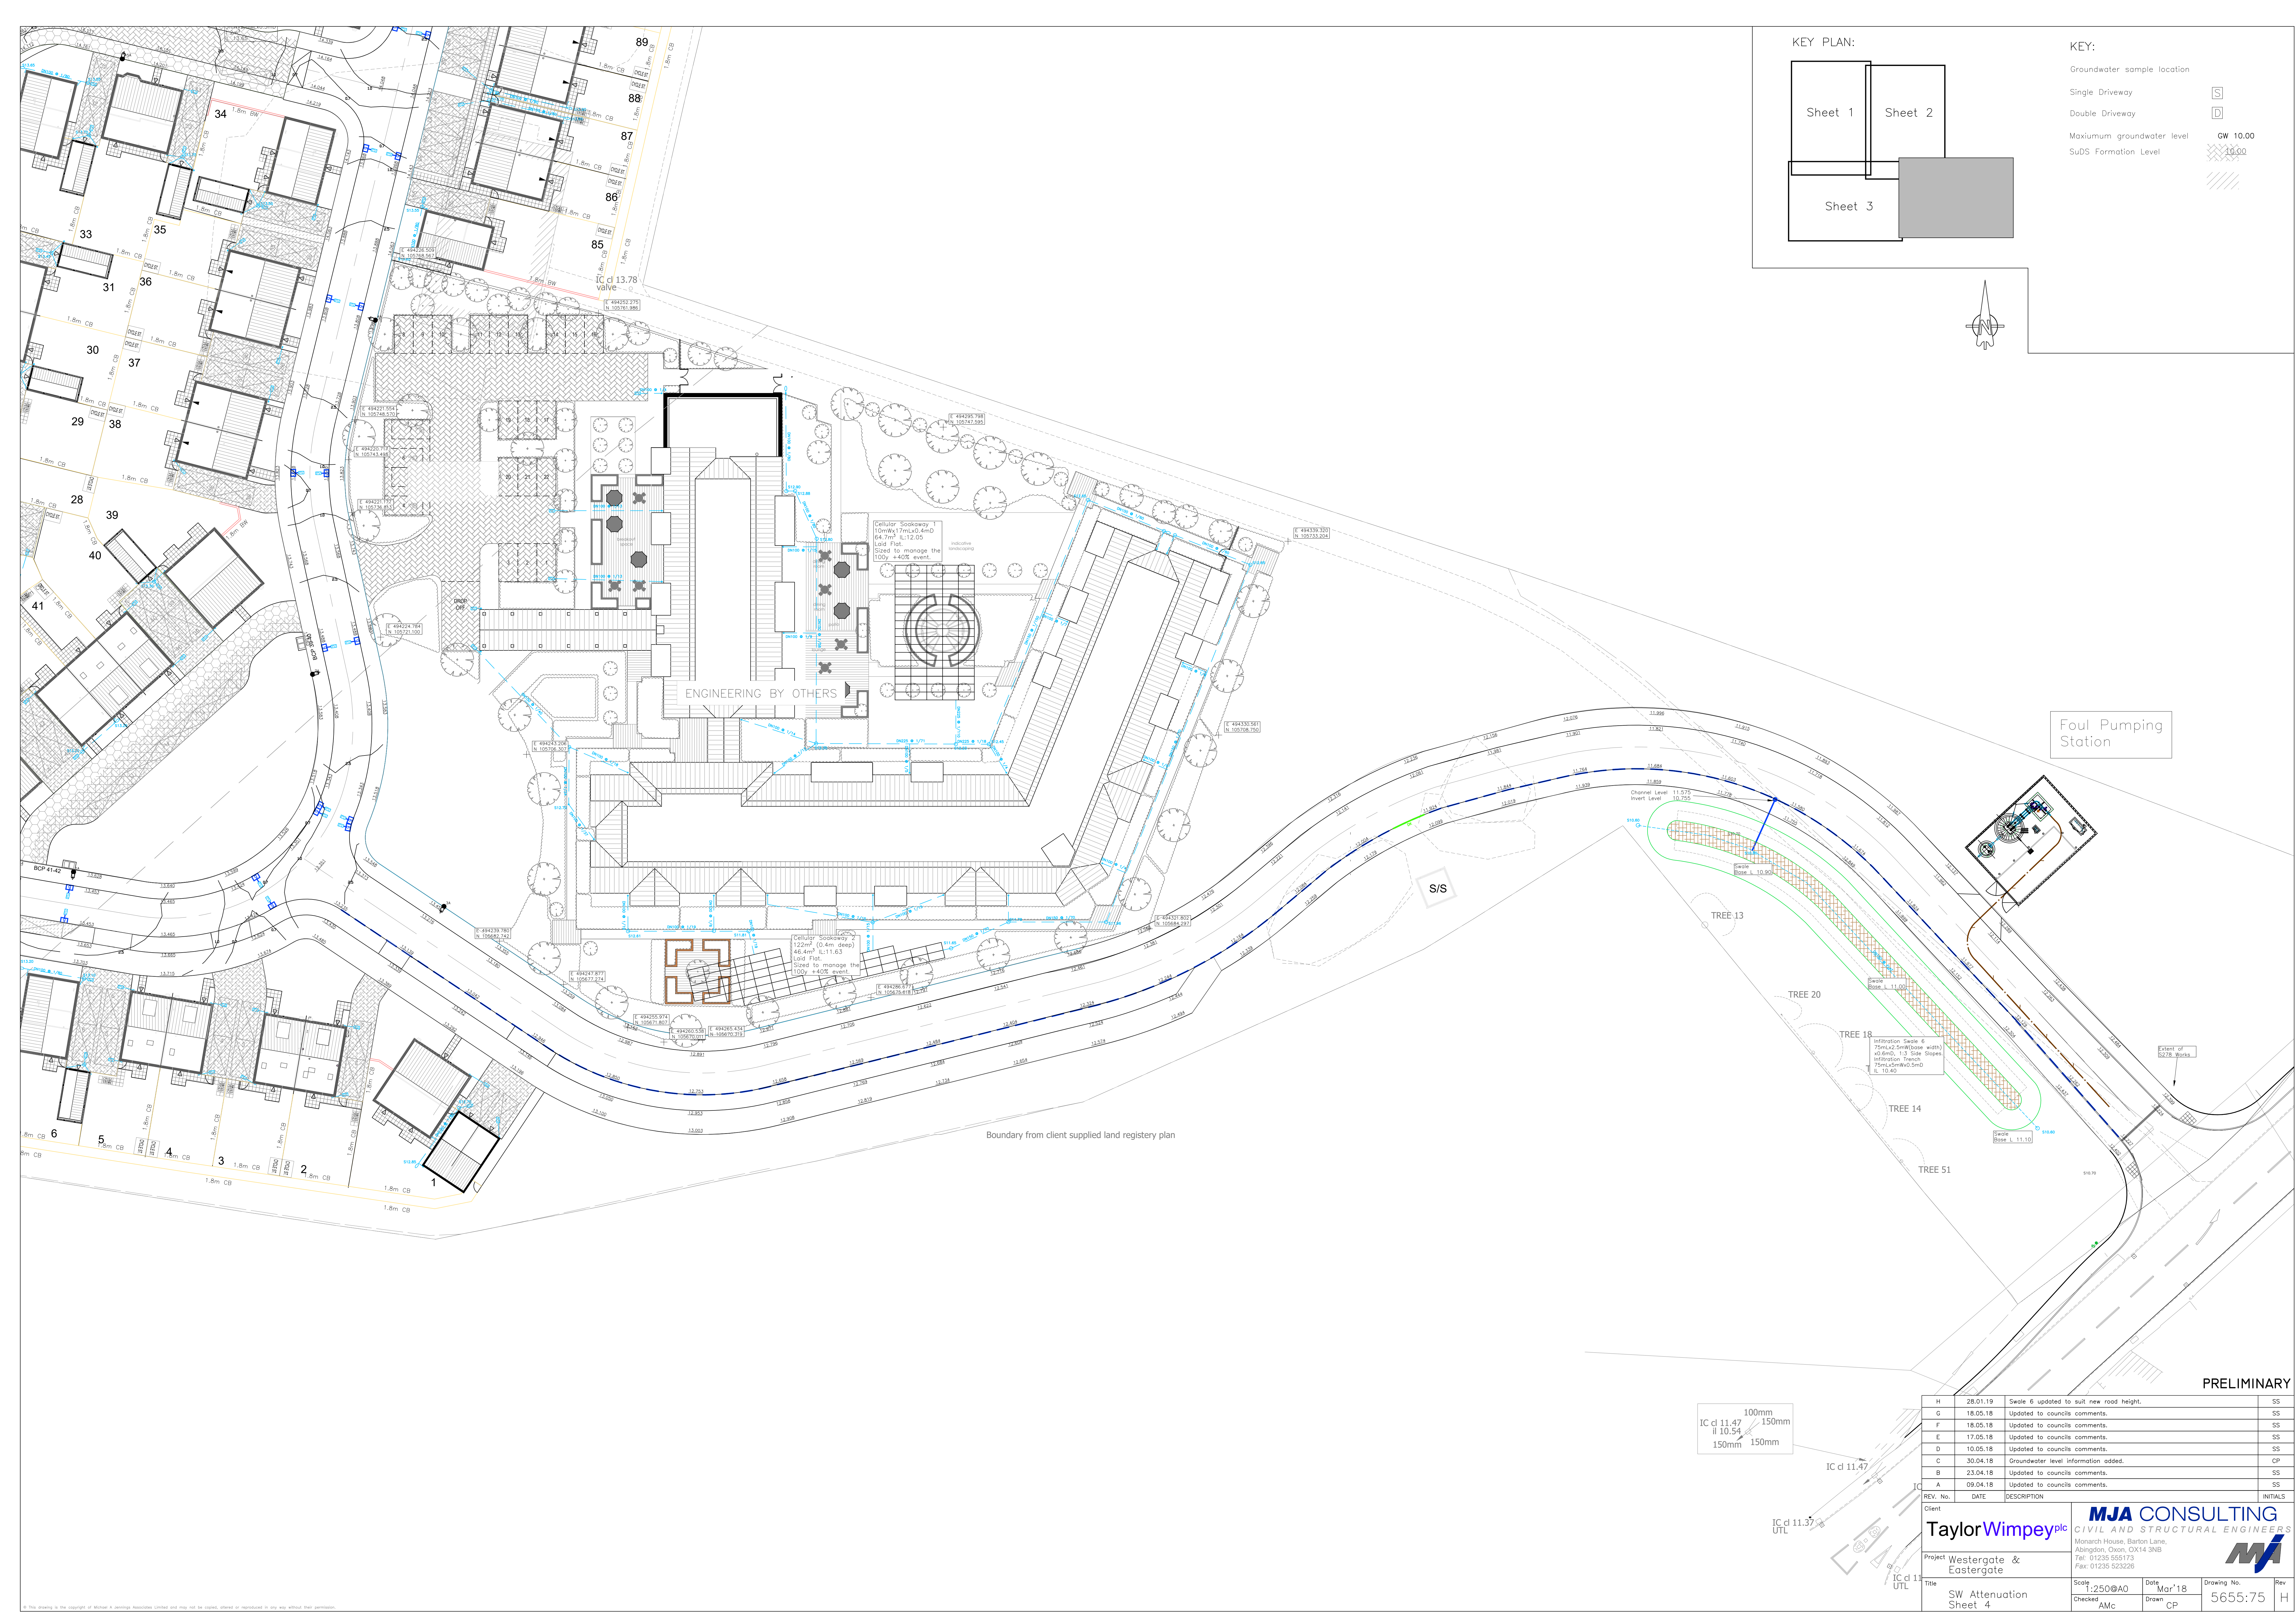

PRELIMINARY

H	28.01.19	Swale 6 updated to suit new road height.	SS
G	18.05.18	Updated to councils comments.	SS
F	18.05.18	Updated to councils comments.	SS
E	17.05.18	Updated to councils comments.	SS
D	10.05.18	Updated to councils comments.	SS
C	30.04.18	Groundwater level information added.	CP
B	23.04.18	Updated to councils comments.	SS
A	09.04.18	Updated to councils comments.	SS
REV. No.	DATE	DESCRIPTION	INITIALS
Client			
Project Westergate & Eastergate			
Title SW Attenuation Sheet 4			
Scale 1:250@A0		Date Mar'18	Drawing No. 5655:75
Checked AMc		Drawn CP	Rev H

MJA CONSULTING

CIVIL AND STRUCTURAL ENGINEERS

Monarch House, Barton Lane,
Arlington, Oxon, OX14 3NB
Tel: 01235 555173
Fax: 01235 523226

MJA