

KEY:

Groundwater sample location



Single Driveway



Double Driveway



Maximum groundwater level

GW 10.00

SuDS Formation Level

10.00



KEY PLAN:

Sheet 1

Sheet 2

Sheet 3

Sheet 4

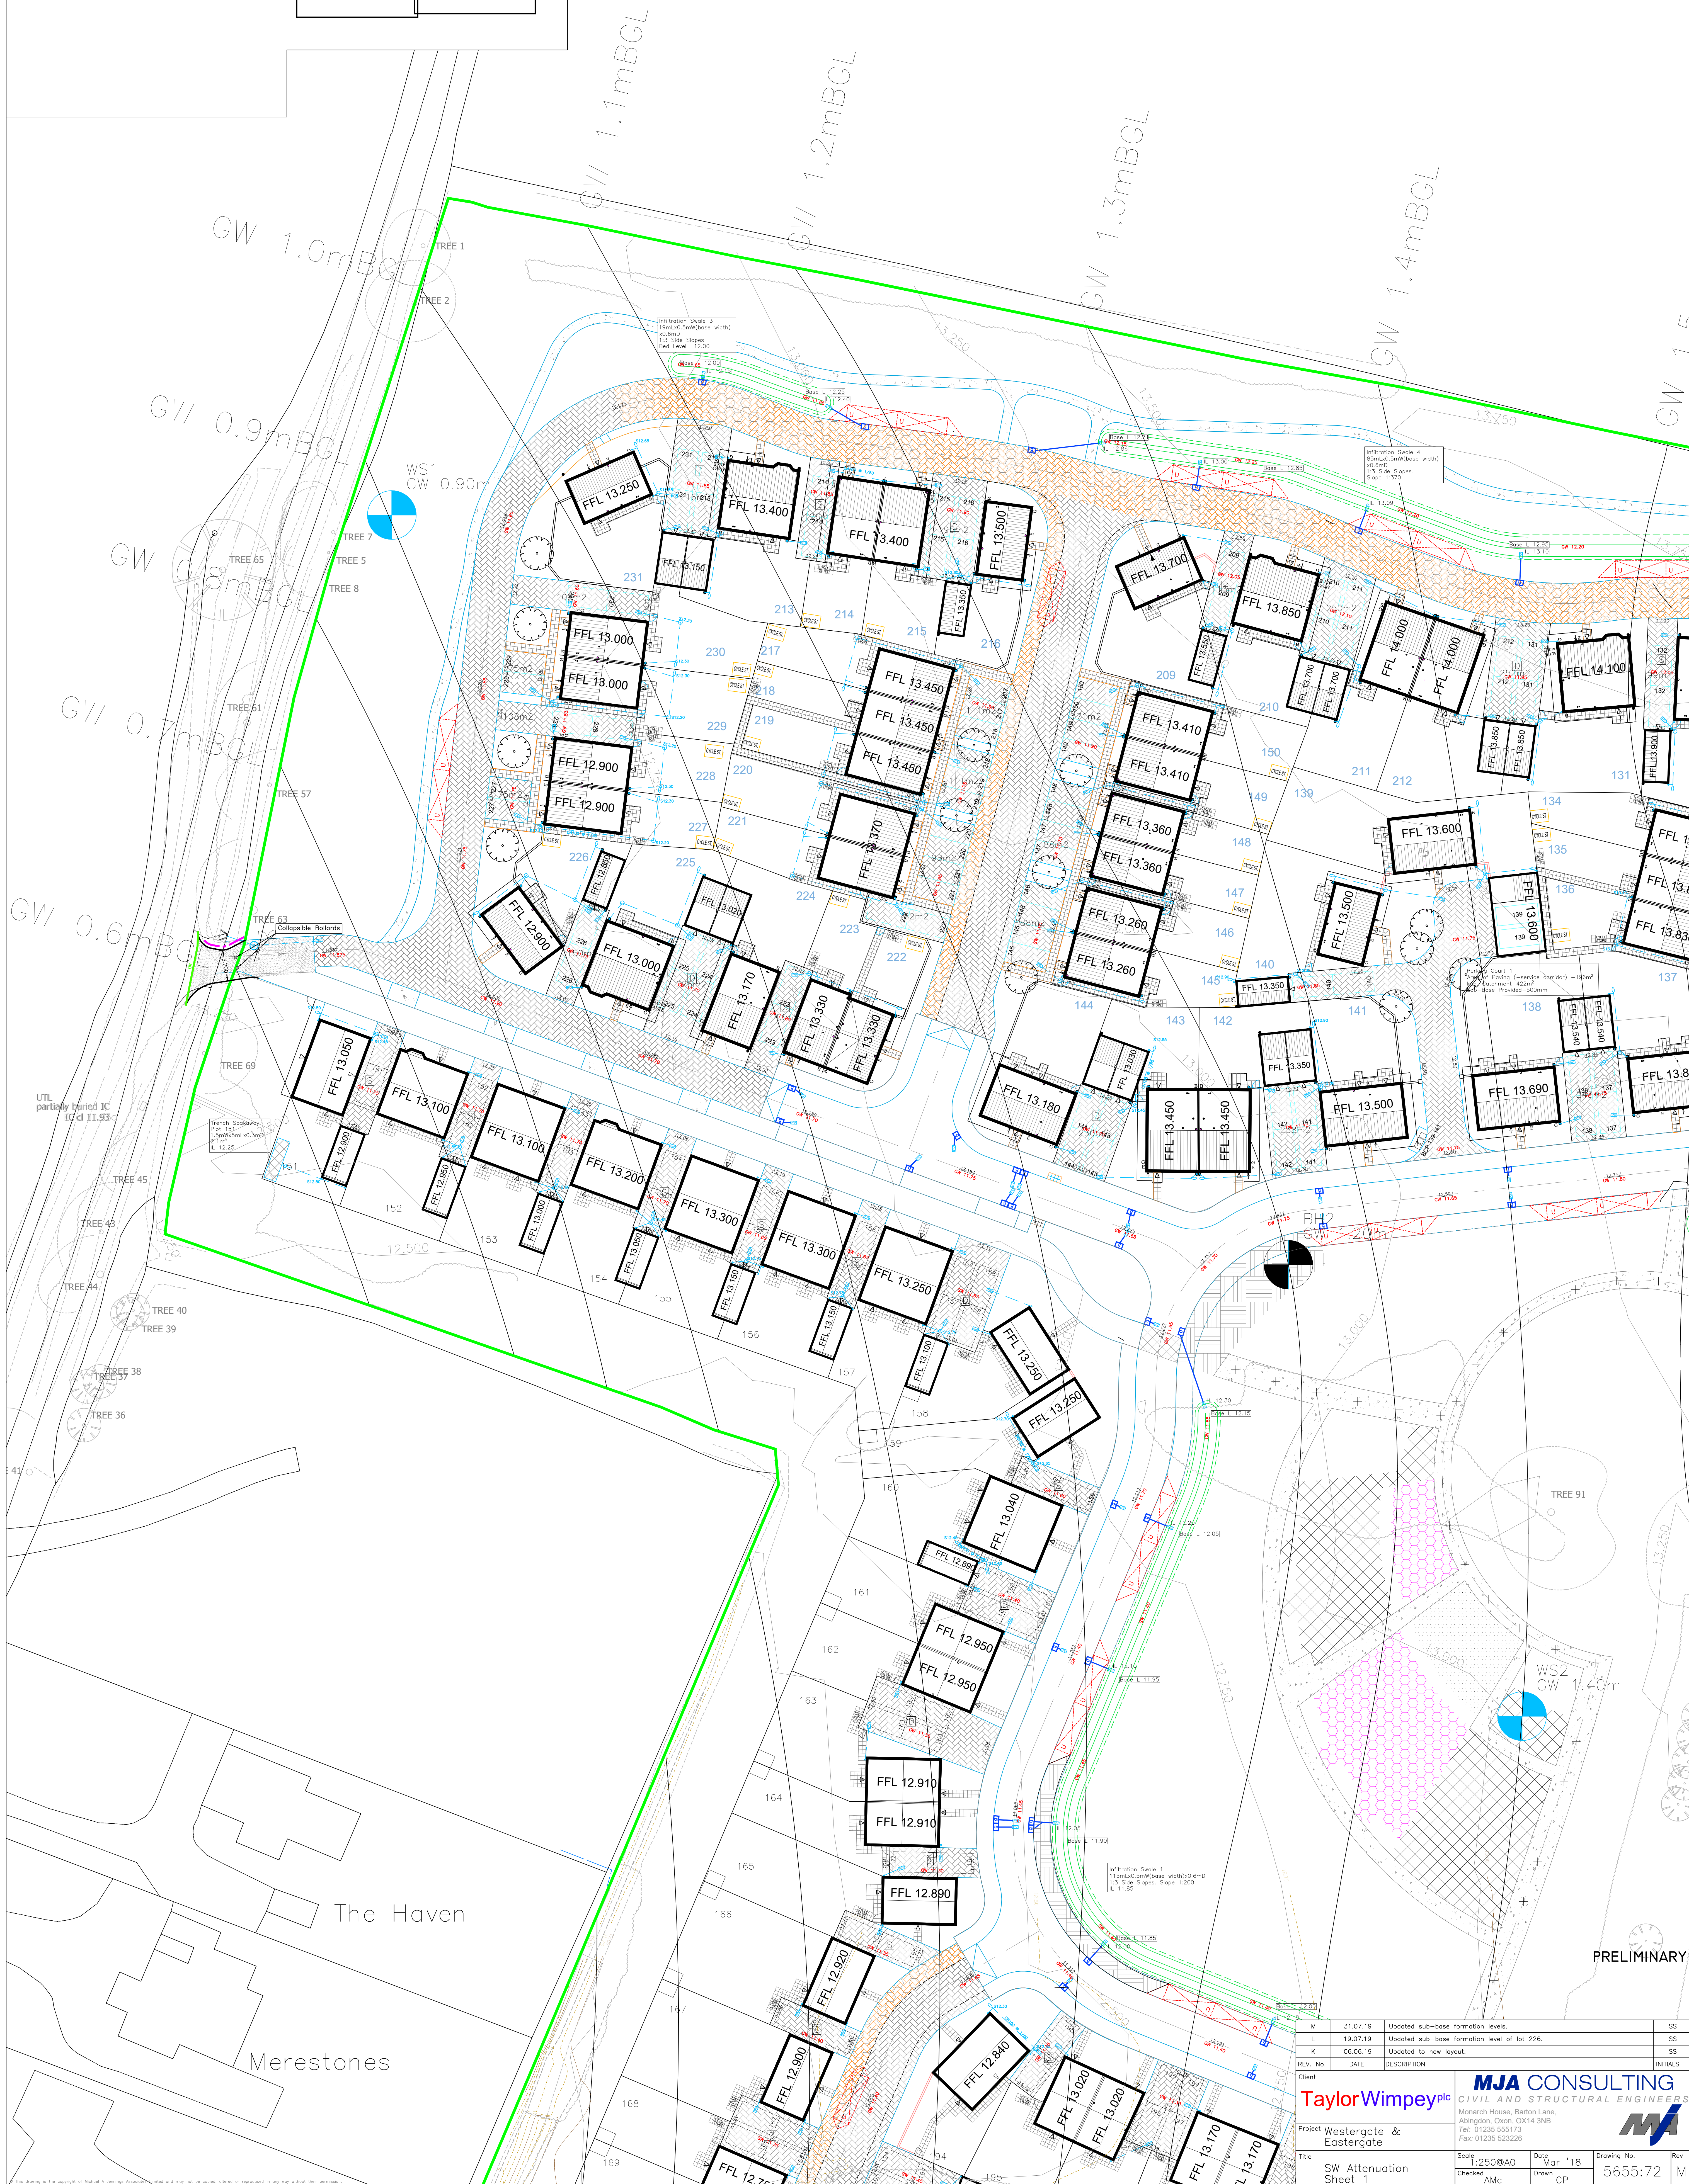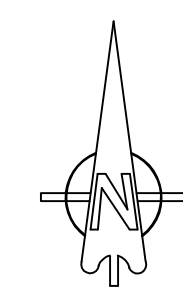

PRELIMINARY

M	31.07.19	Updated sub-base formation levels.	SS
L	19.07.19	Updated sub-base formation level of lot 226.	SS
K	06.06.19	Updated to new layout.	SS
REV. No.	DATE	DESCRIPTION	INITIALS
Client			
Taylor Wimpey plc			
MJA CONSULTING			
Civil and Structural Engineers			
Monarch House, Barton Lane,			
Aldington, Oxon, OX14 3NB			
Tel: 01235 555173			
Fax: 01235 523225			
Project Westergate & Eastergate			
Title SW Attenuation Sheet 1			
Scale 1:250@A0		Date Mar '18	
Checked AMc		Drawn CP	
Drawing No. 5655:72		Rev M	