


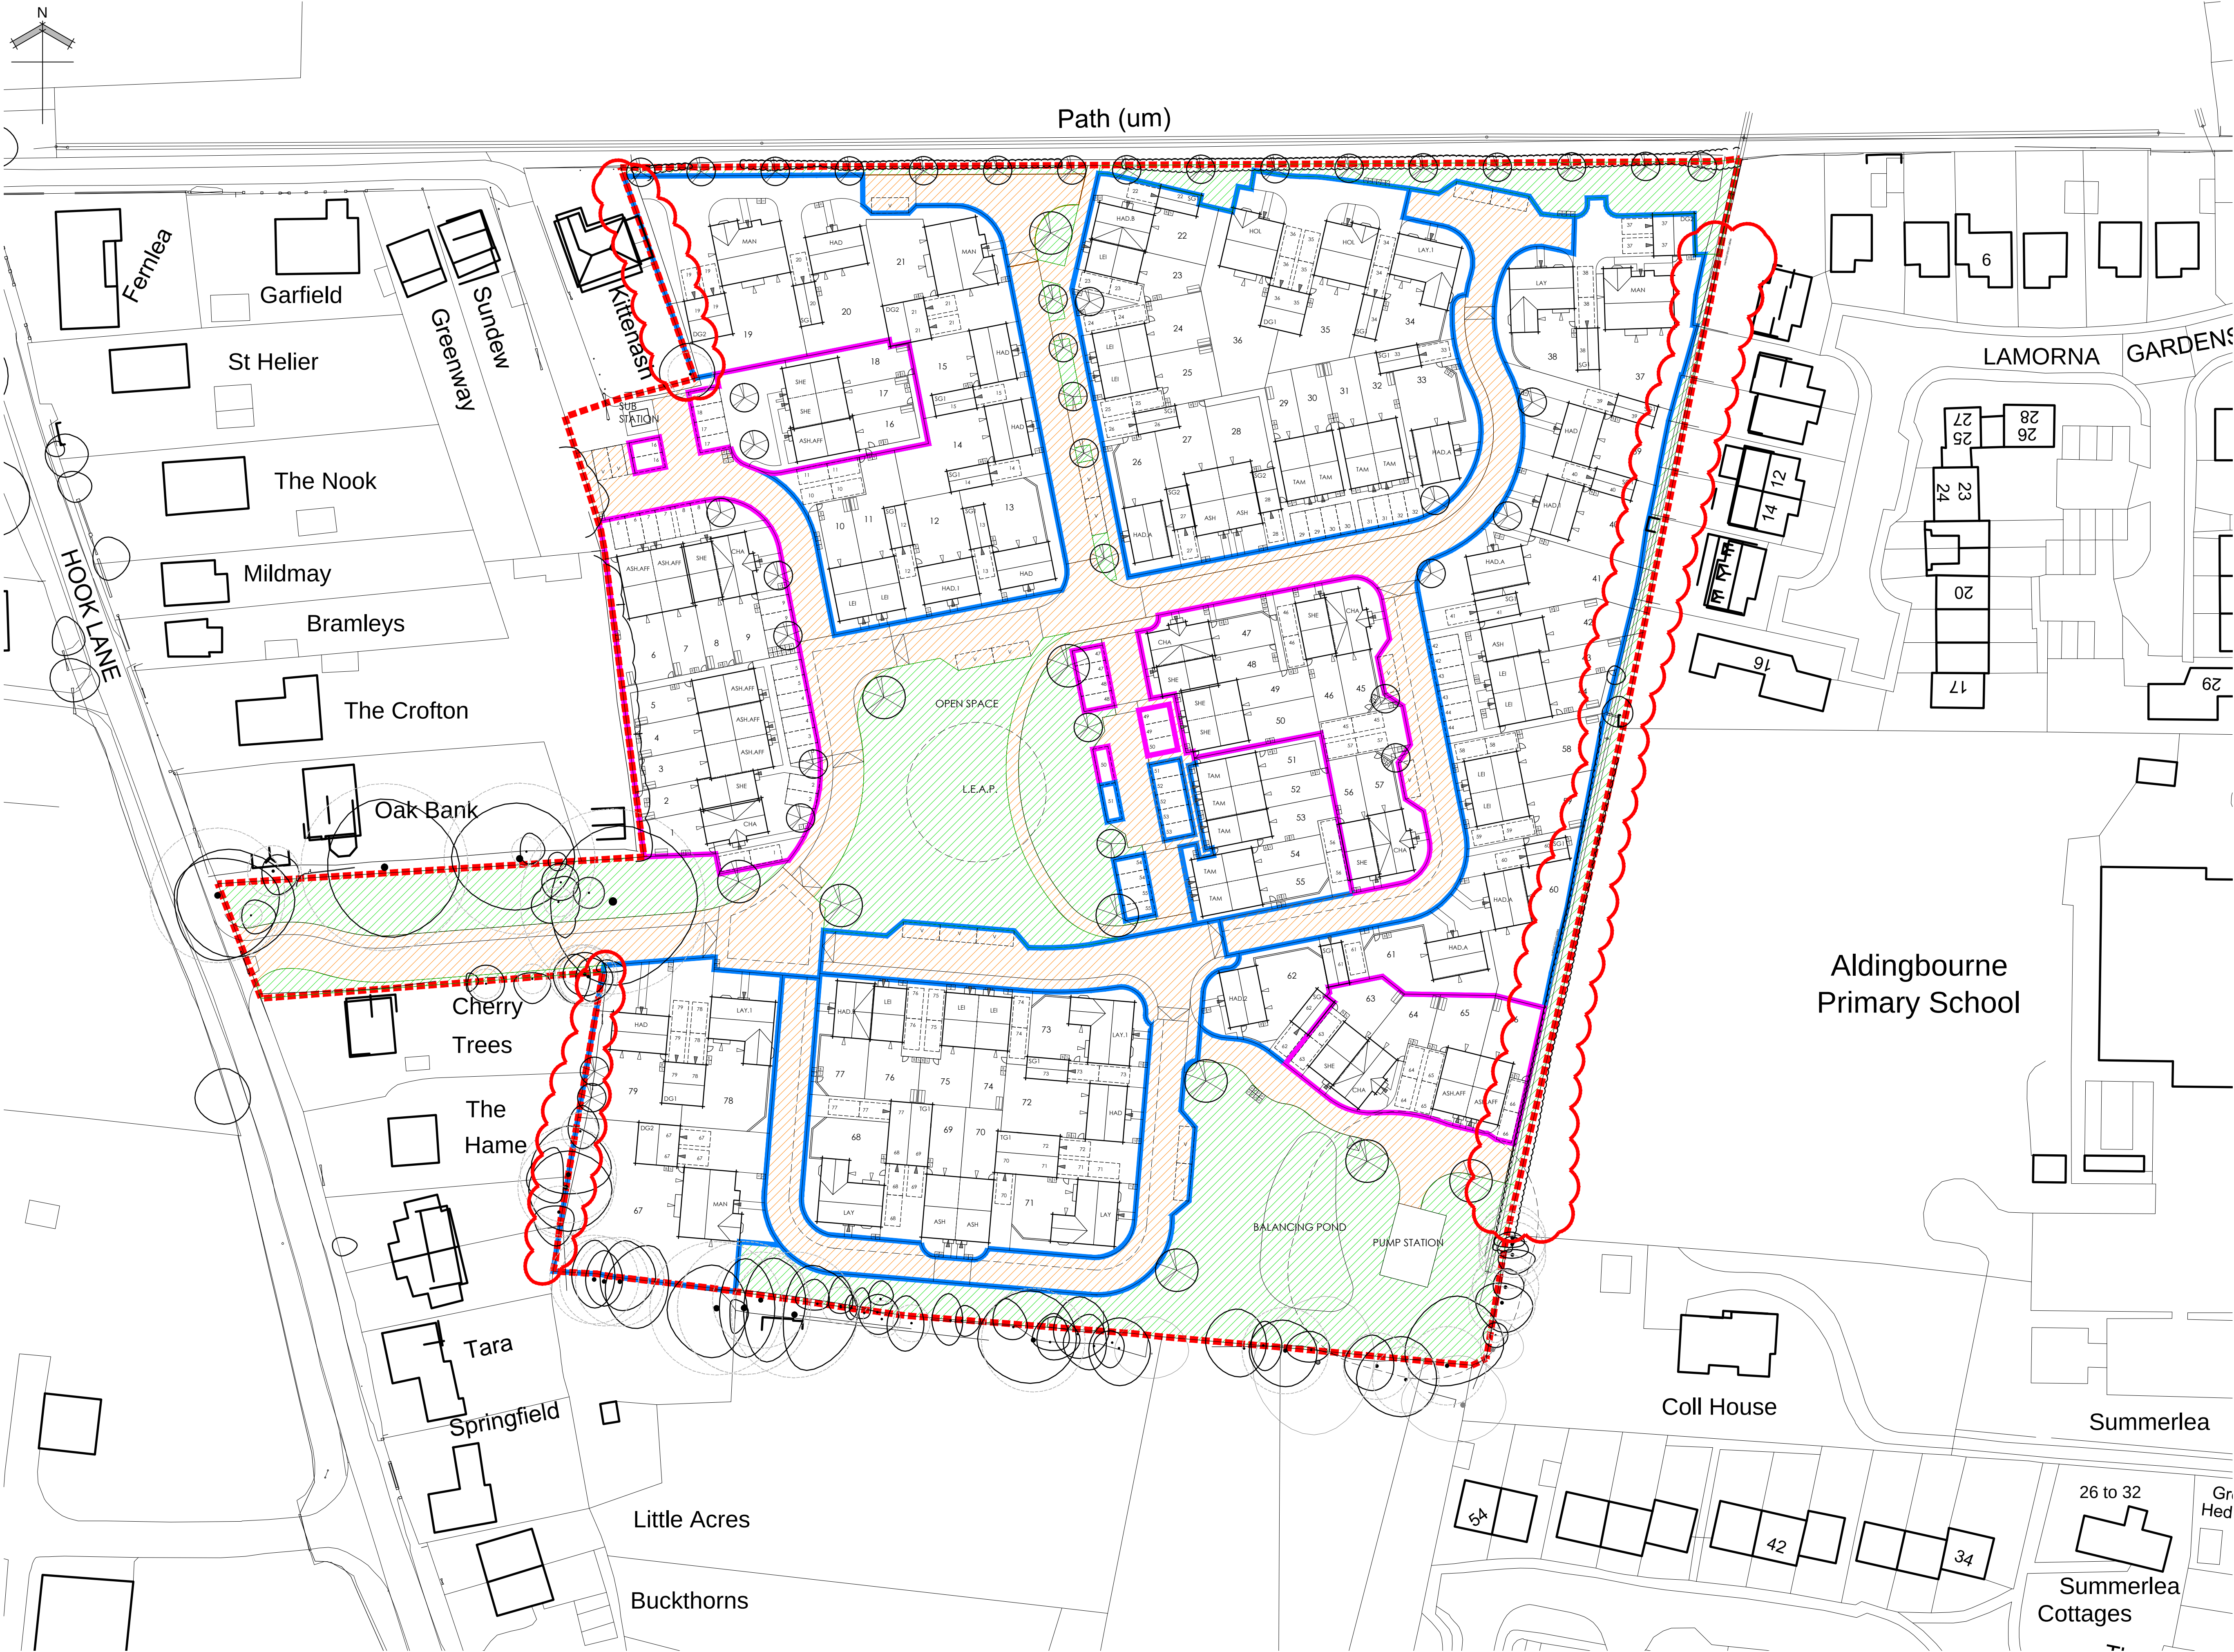

Path (um)

Drawn by : LMB		Checked by :	
Date:	APRIL '16		
© This drawing and the works depicted contains information that is the copyright of Carlton Design Partnership Ltd. This drawing may also contain copyrighted information of third parties. This drawing or part thereof may not be reproduced, re-used or altered except with the written permission of the originator. No liability will be accepted for amendments made by third parties. Scaled measurements must not be taken from this drawing. Any discrepancy or disparity must be notified to the originator in writing. This drawing may contain Ordnance Survey Data that is subject to Crown Copyright. All Rights reserved.			
Revisions			
Rev	Date	Drawn	Checked

- Management area hard landscaping.
- Management area soft landscaping.
- Private Areas
- Affordable Areas

Project:
LAND TO THE EAST OF HOOK LANE
WESTERGATE
WEST SUSSEX


Drawing Title:
MANAGEMENT COMPANY PLAN

DAVID WILSON HOMES
WHERE QUALITY LIVES

carlton
design partnership

Scale: 1:500 @ A1

Drg No: 160104/MC Rev:

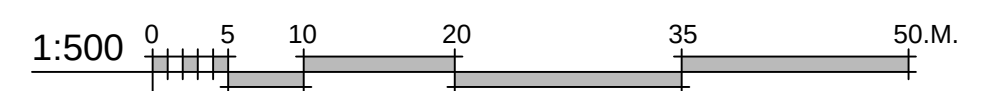

PRELIMINARY ISSUE

\\SERVER1\PLANNING\CURRENT PROJECTS\BARBATT SOUTHAMPTON\160104 WESTERGATE, WEST SUSSEX\SITE LAYOUT\SITE LAYOUT_35