


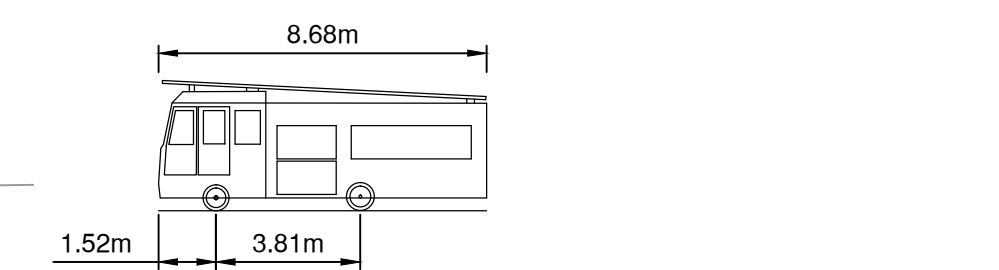

1. Site layout shown in this drawing is based on Carlton Design Partnership Site Layout, drawing number 160104/SL Rev S dated 30/08/16.
2. Topographic Survey as per Siltline Provisional Survey, drawing number 36WZ001A dated February 2016.
3. Layout review is subject to receipt of finalised layout proposal and the final highway layout design will be subject to the outcome of consultation with West Sussex County Council.
4. Assumed travel distances within buildings subject to receipt of detailed internal layouts.
5. Red indicates vehicle moving forward, blue indicates vehicle reversing.

DB32 Fire Appliance	8.680m
Overall Length	2.180m
Overall Width	3.452m
Overall Body Height	0.337m
Min Body Ground Clearance	2.121m
Max Track Width	6.00s
Lock to Lock Time	7.910m
Kerb to Kerb Turning Radius	



DB32 Fire Appliance	
Overall Length	8.680m
Overall Width	2.180m
Overall Body Height	3.452m
Min Body Ground Clearance	0.337m
Max Track Width	2.121m
Lock to Lock Time	6.00s
Kerb to Kerb Turning Radius	7.910m



© Crown copyright. All rights reserved. Licence number 100042156

F	30.08.16	Drawing revised to latest site layout.	AC	TS	TS	
E	16.05.16	Drawing revised to latest site layout. Tracking revised to suit.	AC	KJ	TS	
D	18.04.16	Drawing revised to latest site layout. Tracking revised to suit.	AC	TS	TS	
C	12.04.16	Drawing revised to latest site layout. Tracking revised to suit.	AC	TS	TS	
B	07.04.16	Drawing revised to latest site layout. Tracking revised to suit.	AC	TS	TS	
A	21.03.16	Drawing revised to latest site layout. Tracking revised to suit.	AC	TS	TS	
Rev.	Date	Details	By	Chkd	Appd	

Client:-



Site:- Hook Lane Westergate West Sussex	Drawing Title:- FIRE TENDER SWEEP PATH ANALYSIS
--	--

Date: February 2016		Scales: 1:500 at A1	
Drawn: AC	Checked: TS	Approved: TS	

Drawing No. **BSO/E4462/002 F**

PRELIMINARY
WORK IN PROGRESS

