

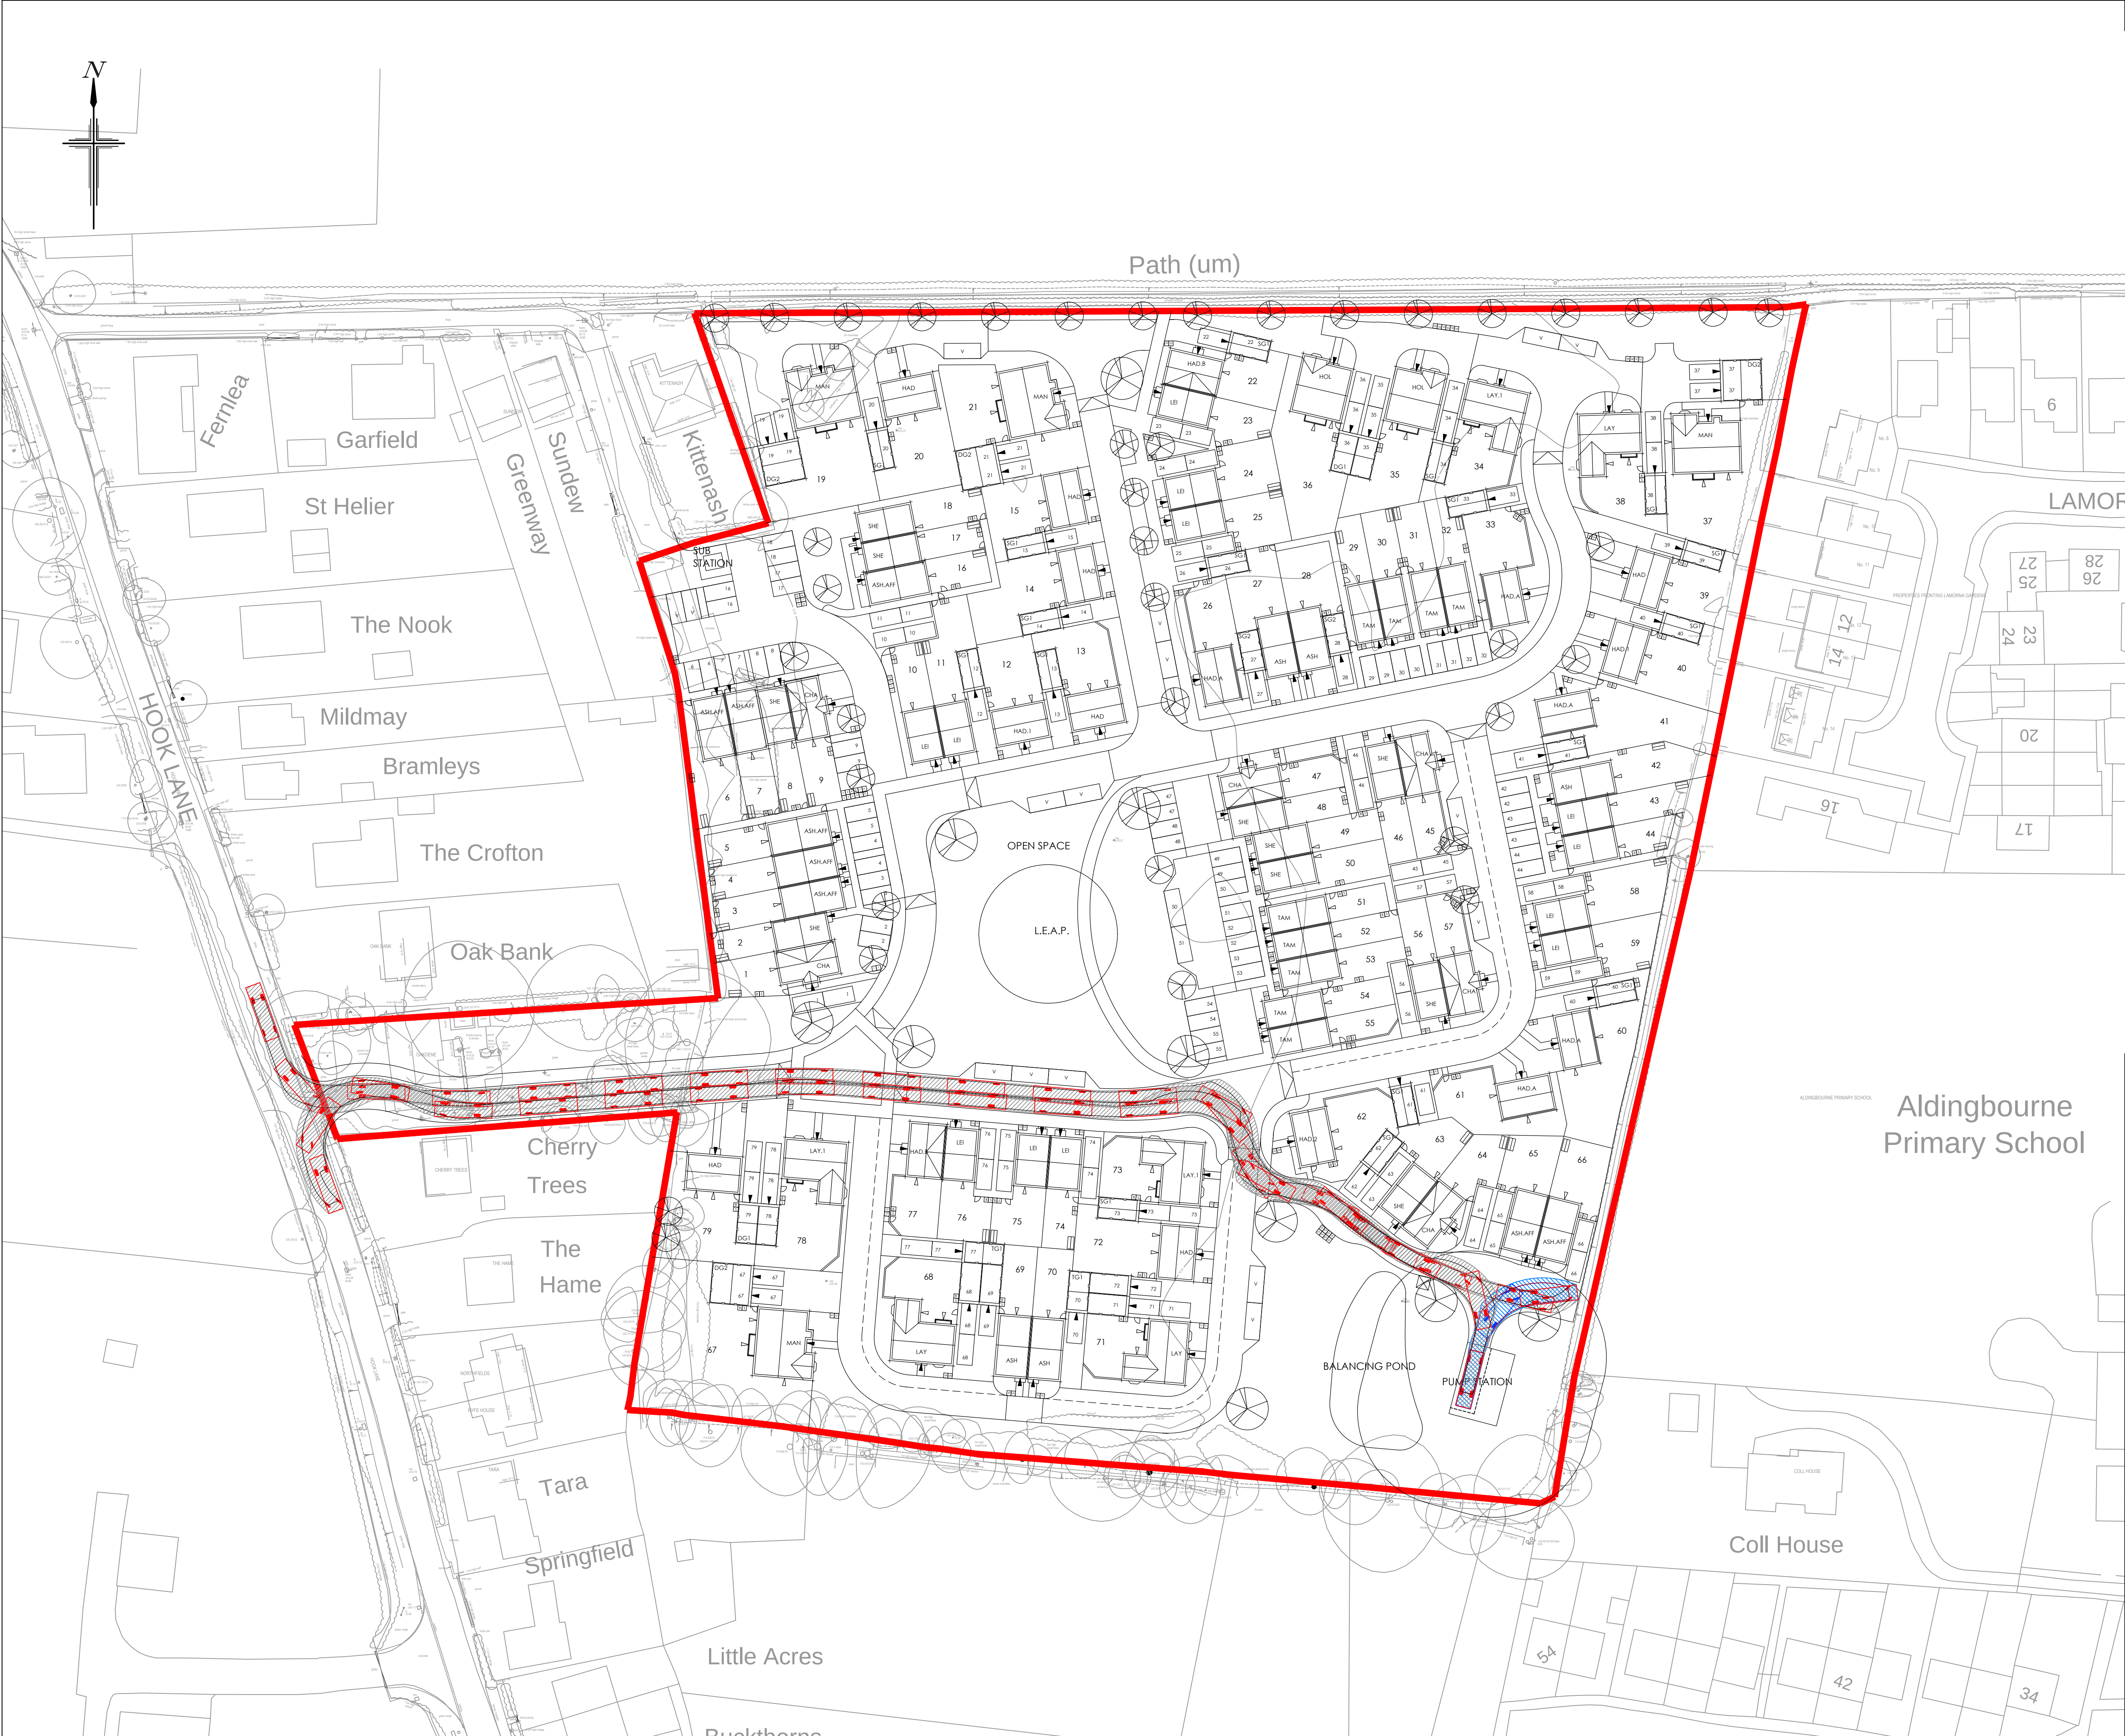


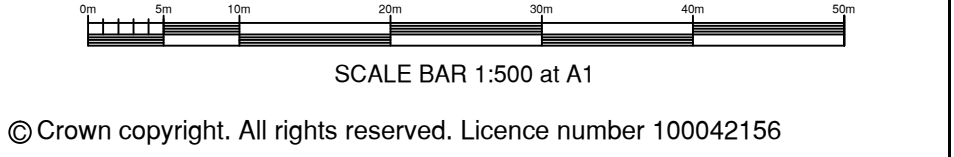

- NOTES**
1. Site layout shown in this drawing is based on Carlton Design Partnership Site Layout, drawing number 160104/SL Rev R dated 28/04/16.
 2. Topographic Survey as per Siteline Provisional Survey, drawing number 36WZ001A dated February 2016.
 3. Layout review is subject to receipt of finalised layout proposal and the final highway layout design will be subject to the outcome of consultation with West Sussex County Council.
 4. Red indicates vehicle moving forward, blue indicates vehicle reversing.

VEHICLE DESCRIPTION FOR SWEPT PATH ANALYSIS

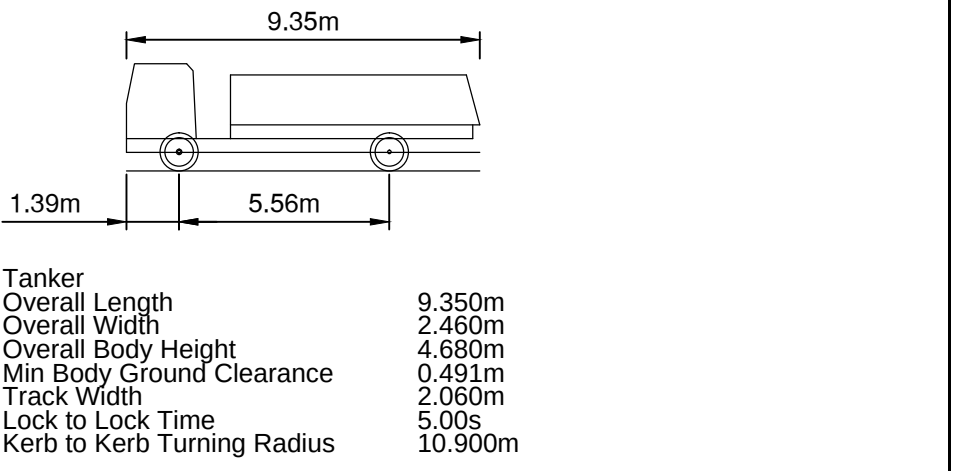

Rev.	Date	Details	By	Chkd	Appd
D	16.05.16	Drawing revised to latest site layout. Tracking revised to suit.	AC	KJ	TS
C	18.04.16	Drawing revised to latest site layout.	AC	TS	TS
B	12.04.16	Drawing revised to latest site layout. Tracking revised to suit.	AC	TS	TS
A	07.04.16	Drawing revised to latest site layout. Tracking revised to suit.	AC	TS	TS

Client:-

BARRATT HOMES

Site:-
**Hook Lane
Westergate
West Sussex**

Drawing Title:-
**PUMPING STATION
TANKER SWEPT
PATH ANALYSIS**

Date: February 2016 Scales: 1:500 at A1
Drawn: AC Checked: TS Approved: TS
Drawing No. **BSO/E4462/004 D**

PRELIMINARY
WORK IN PROGRESS

Rogers Cory Partnership
Civil, Structural and Architectural Consultants
the old school old school road
hook hampshire rg27 9nj
t 01256 769269 e mail@rcpcconsultants.co.uk
f 01256 763048 w rcpcconsultants.co.uk