




NOTES

1. Site layout shown in this drawing is based on Carlton Design Partnership Site Layout, drawing number 160104/SL Rev S dated 30/08/16.
2. Topographic Survey as per Siteline Provisional Survey, drawing number 36W2001A dated February 2016.
3. Layout review is subject to receipt of finalised layout proposal and the final highway layout design will be subject to the outcome of consultation with West Sussex County Council.
4. Red indicates vehicle moving forward, blue indicates vehicle reversing.

CONSIDERATIONS FOR REFUSE STRATEGY

1. Allowable carry distance for bins for residents is 30m.
2. Allowable carry distance for bins for refuse operatives is 25m, 10m for Eurobins.

VEHICLE DESCRIPTION FOR SWEEP PATH ANALYSIS

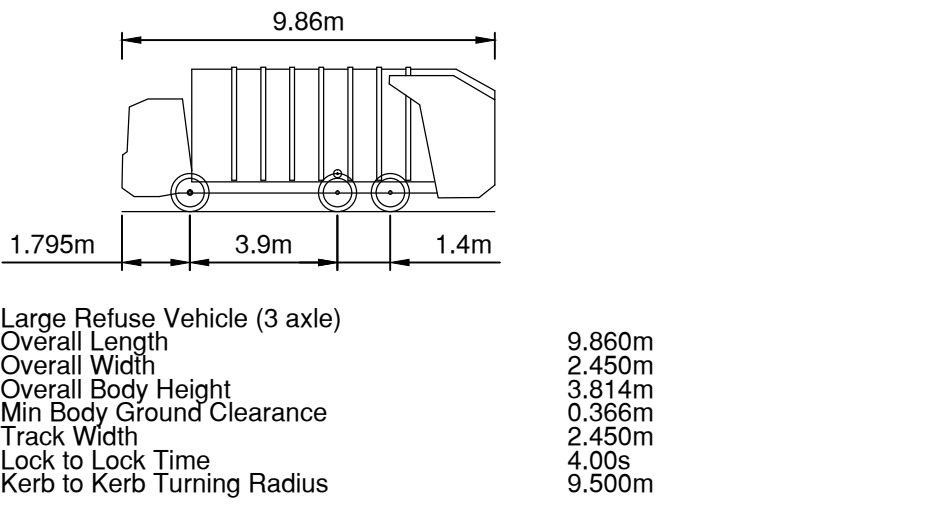

© Crown copyright. All rights reserved. Licence number 100042156

Rev.	Date	Details	By	Chkd	Appd
F	30.08.16	Drawing revised to latest site layout.	AC	TS	TS
E	16.05.16	Drawing revised to latest site layout. Tracking revised to suit.	AC	KJ	TS
D	18.04.16	Drawing revised to latest site layout. Tracking revised to suit.	AC	TS	TS
C	12.04.16	Drawing revised to latest site layout. Tracking revised to suit.	AC	TS	TS
B	07.04.16	Drawing revised to latest site layout. Tracking revised to suit.	AC	TS	TS
A	21.03.16	Drawing revised to latest site layout. Tracking revised to suit.	AC	TS	TS



Site:-
Hook Lane
Westergate
West Sussex

Drawing Title:-
REFUSE VEHICLE
SWEPT PATH
ANALYSIS

Date: February 2016 Scales: 1:500 at A1
Drawn: AC Checked: TS Approved: TS

Drawing No. BSO/E4462/001 F

PRELIMINARY
WORK IN PROGRESS

Rogers Cory Partnership
Civil, Structural and Architectural Consultants
the old school old school road
hook hampshire rg27 9nj
t 01256 769269 e mail@rcpcconsultants.co.uk
f 01256 763048 w rcpcconsultants.co.uk