


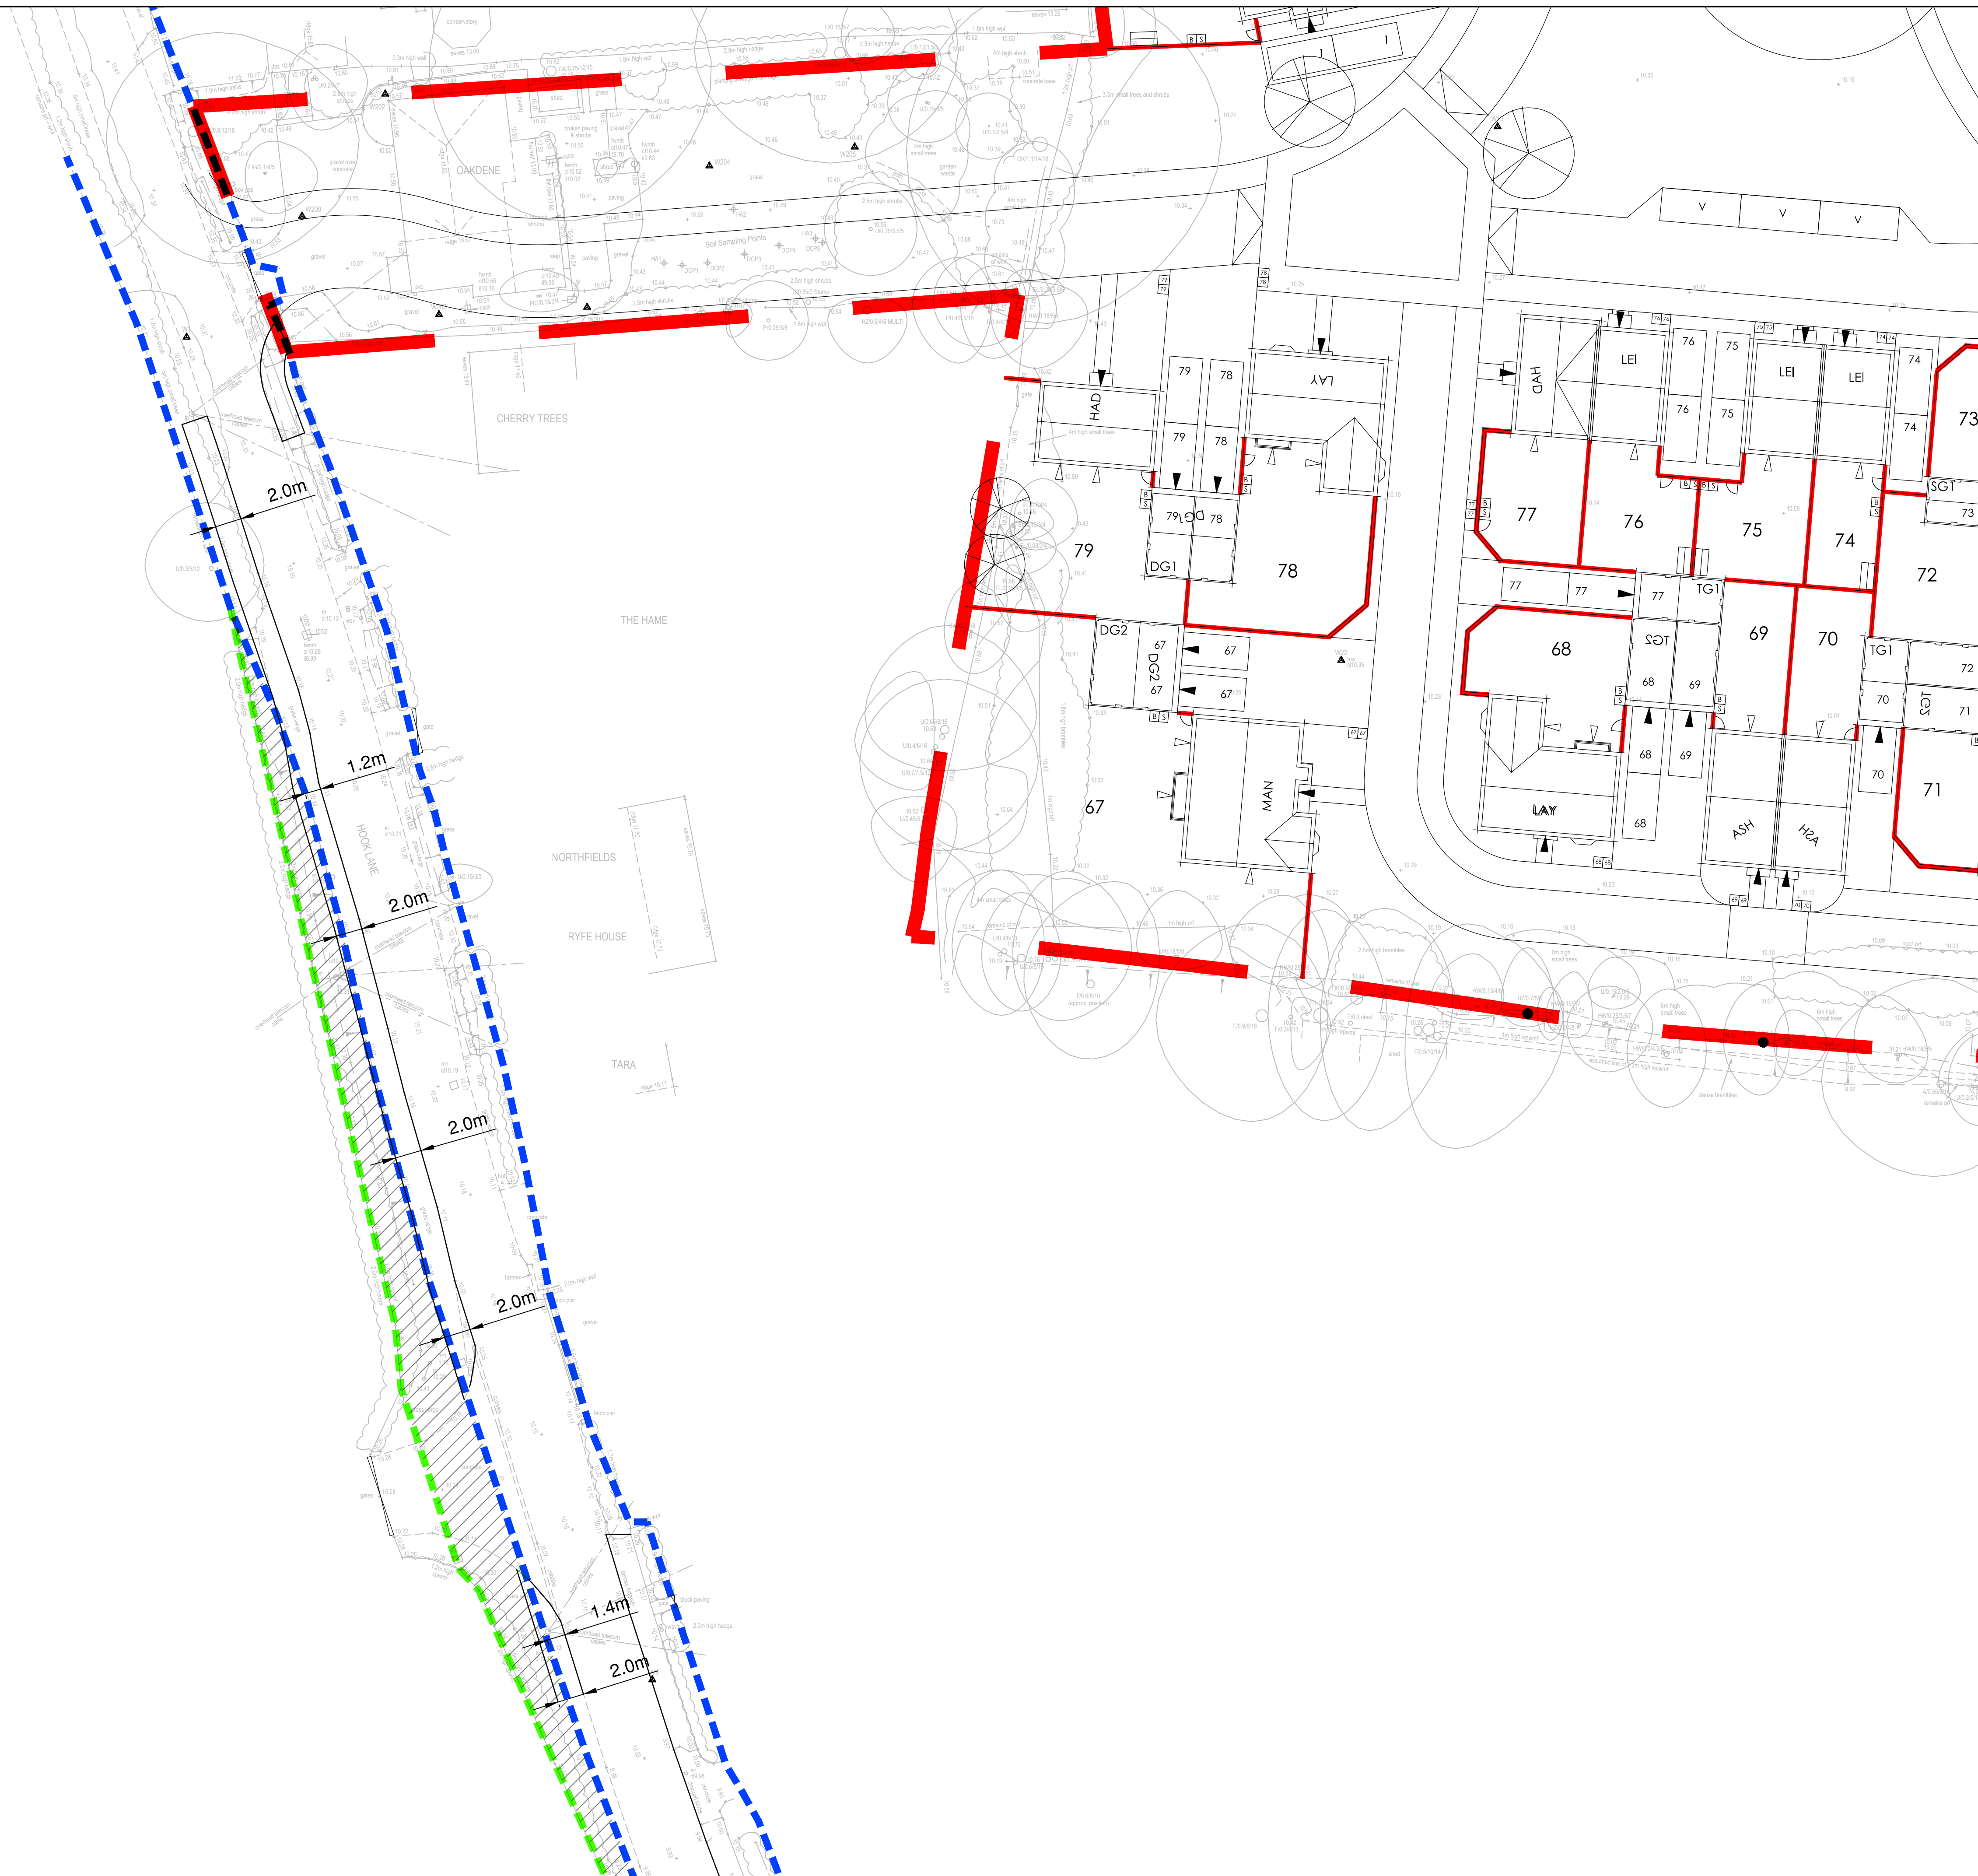

1. Layout review based on layout provided by Carlton Design Partnership
2. Topographic Survey as per Siteline Site Survey

 Site Boundary
 Highway Boundary
 Land Registry Boundary
 Land between Land Boundary and Highway Boundary

A	30.08.16	Drawing revised to latest site layout.	AC	TS	TS
Rev.	Date	Details	By	Chkd	Appd



BARRATT
HOMES

Drawing Title:-
**S278 WORKS
FOOTPATH LINK**

Drawing No. BSO/E4462/012 A

Rogers Cory Partnership
Civil, Structural and Architectural Consultants

