



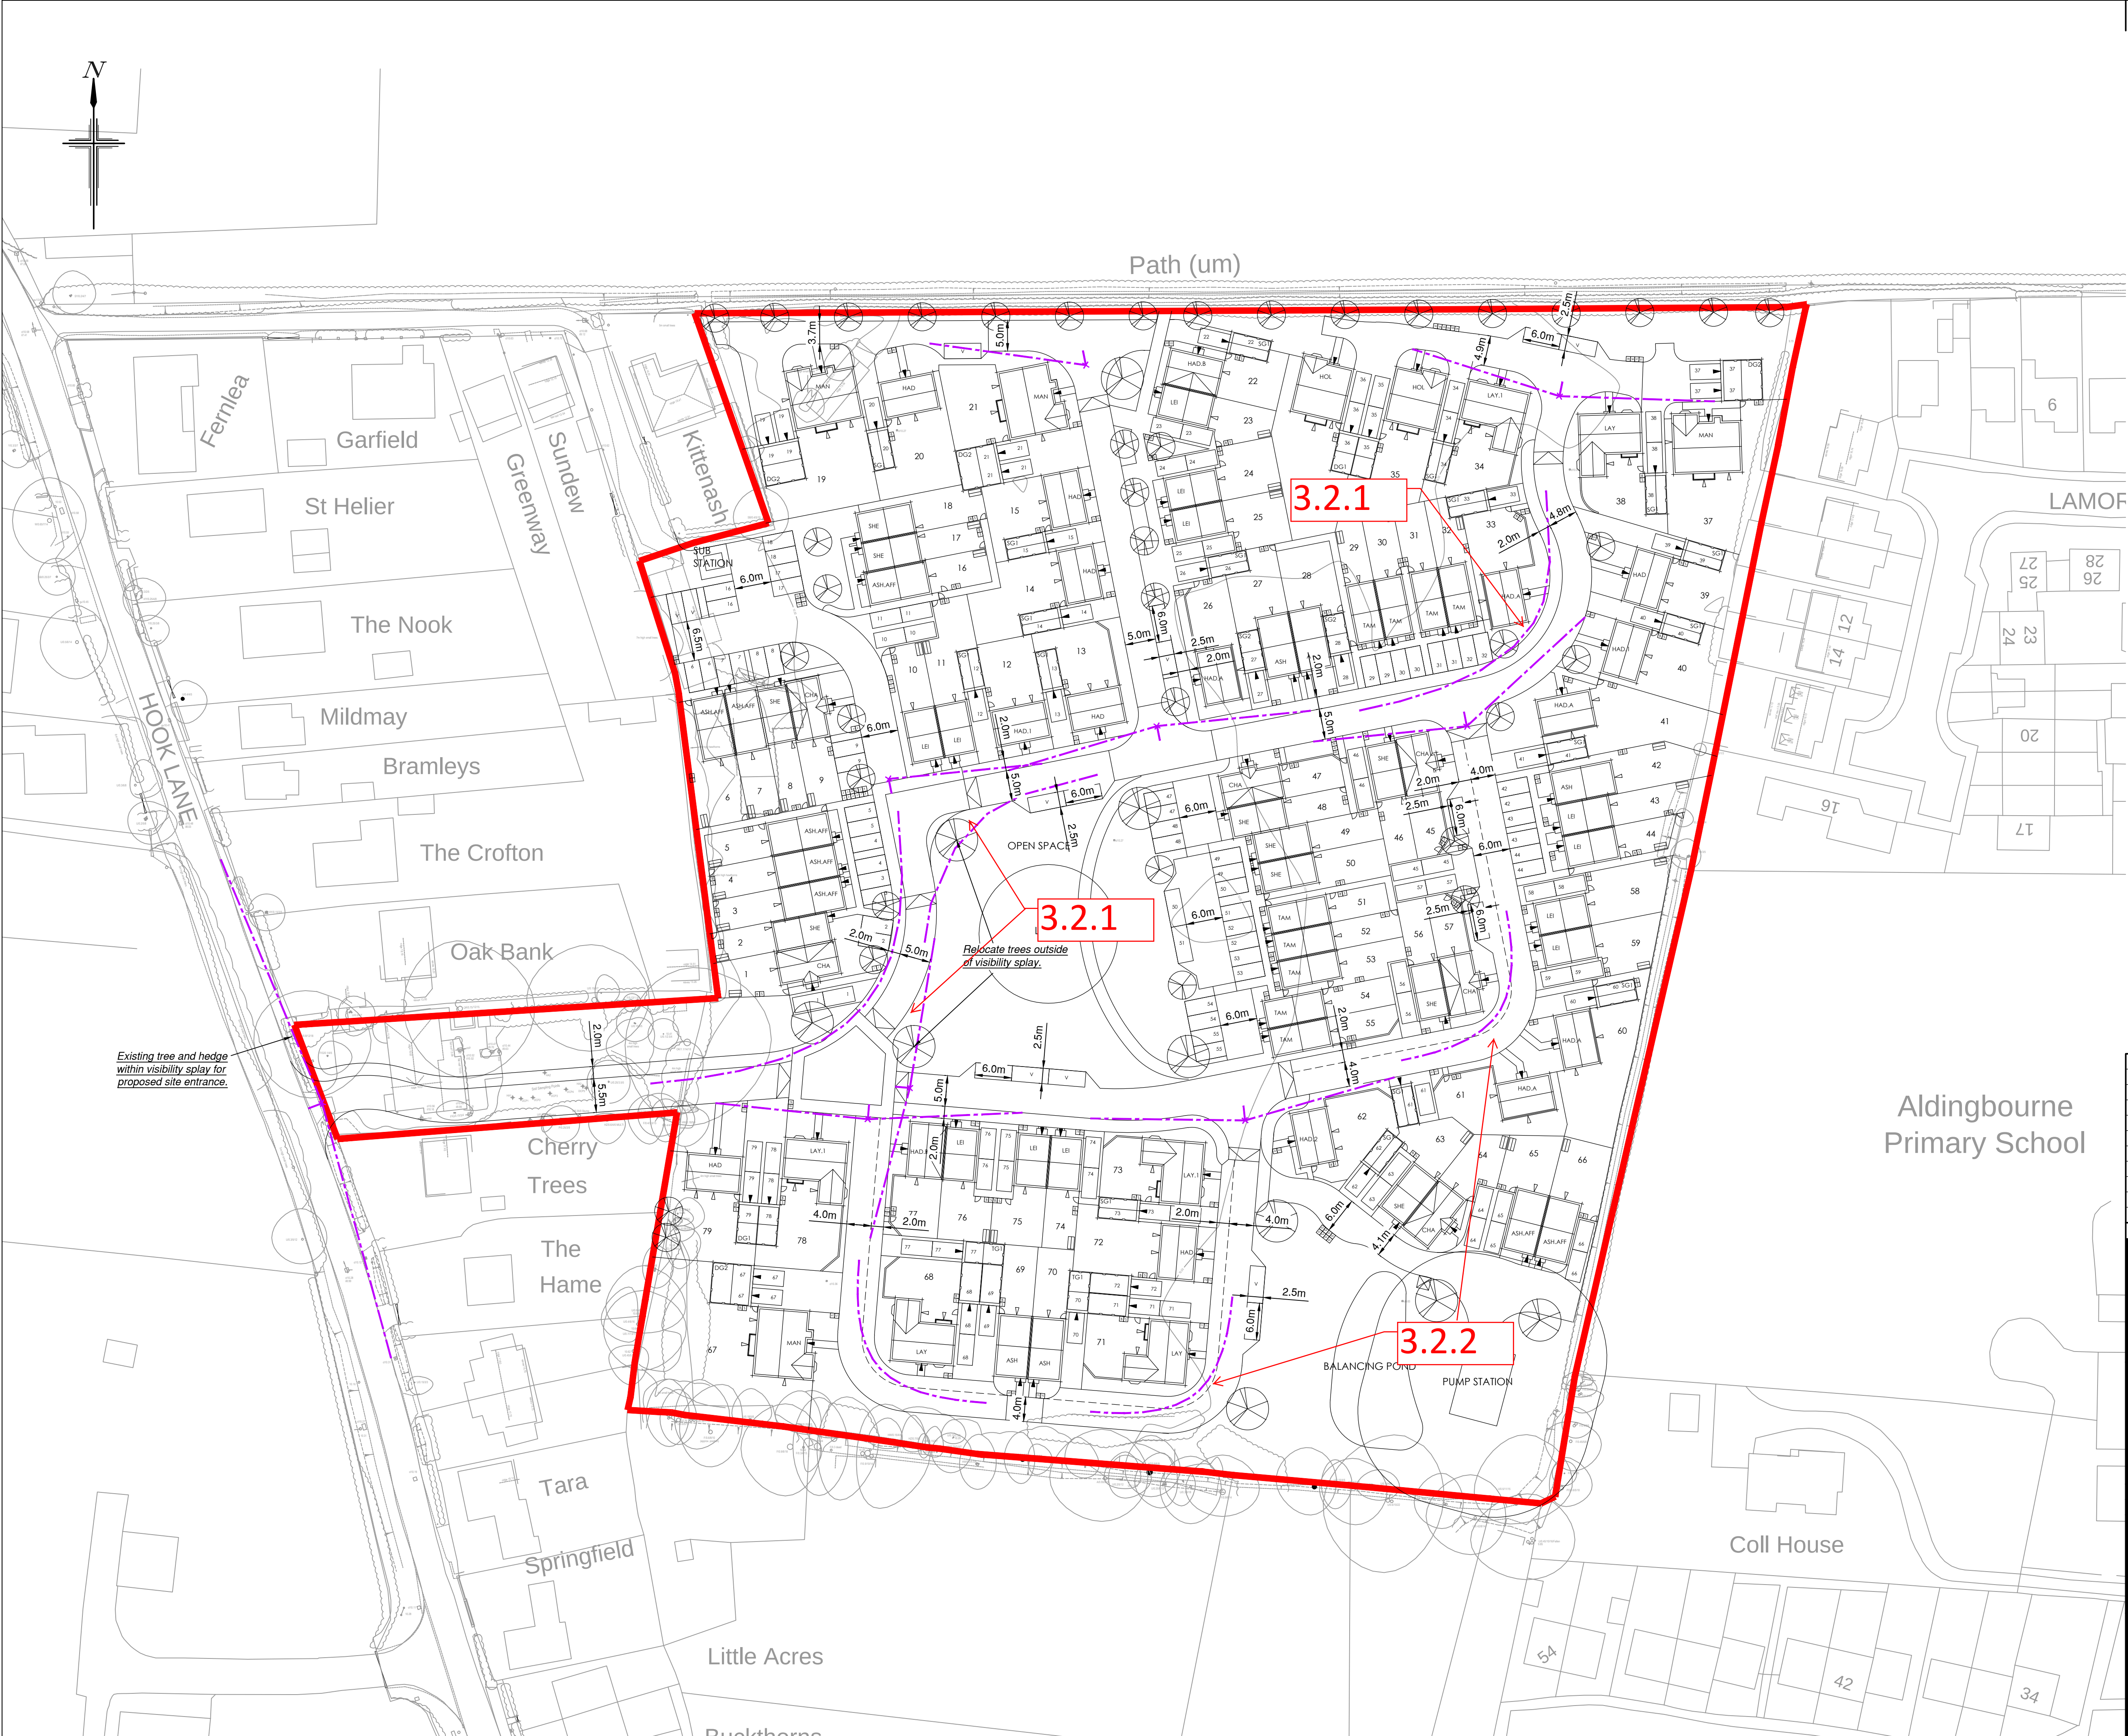

- NOTES**
1. Site layout shown in this drawing is based on Carlton Design Partnership Site Layout, drawing number 160104/SL Rev R dated 28/04/16.
 2. Topographic Survey as per Siteline Provisional Survey, drawing number 36W2001A dated February 2016.
 3. Layout review is subject to receipt of finalised layout proposal and the final highway layout design will be subject to the outcome of consultation with West Sussex County Council.
 4. Red indicates vehicle moving forward, blue indicates vehicle reversing.

- CONSIDERATIONS FOR INTERNAL LAYOUTS**
1. Assumed speed limits:
 - Hook Lane = 30mph
 - Roads Within Development = 20mph
 - Speed Control Bends within Shared Surface Areas = 12mph.
 2. Junction visibility requirements:
 - For 30mph road = 2.4m x 43m (Manual for Streets).
 - For 20mph road = 2.4m x 25m (Manual for Streets).
 3. Forward visibility requirements:
 - 25m for 20mph (Manual for Streets).
 - 14m for 12mph (Manual for Streets).

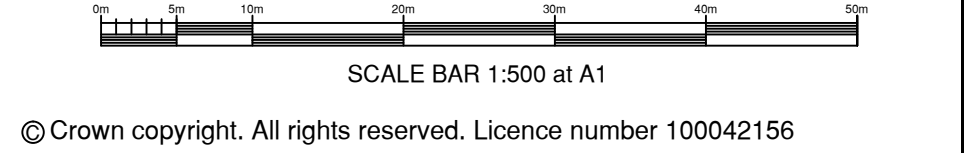

Rev.	Date	Details	By	Chkd	Appd

Client:-

Site:-
Hook Lane
Westergate
West Sussex

Drawing Title:-
HIGHWAY
LAYOUT
REVIEW

Date: May 2016
Drawn: AC
Checked: KJ

Scales: 1:500 at A1
Approved: TS

Drawing No. BSO/E4462/013

PRELIMINARY
WORK IN PROGRESS

Rogers Cory Partnership
Civil, Structural and Architectural Consultants
the old school old school road
hook hampshire rg27 9nj
t 01256 769269 e mail@rcpcconsultants.co.uk
f 01256 763048 w rcpcconsultants.co.uk