


Path (um)


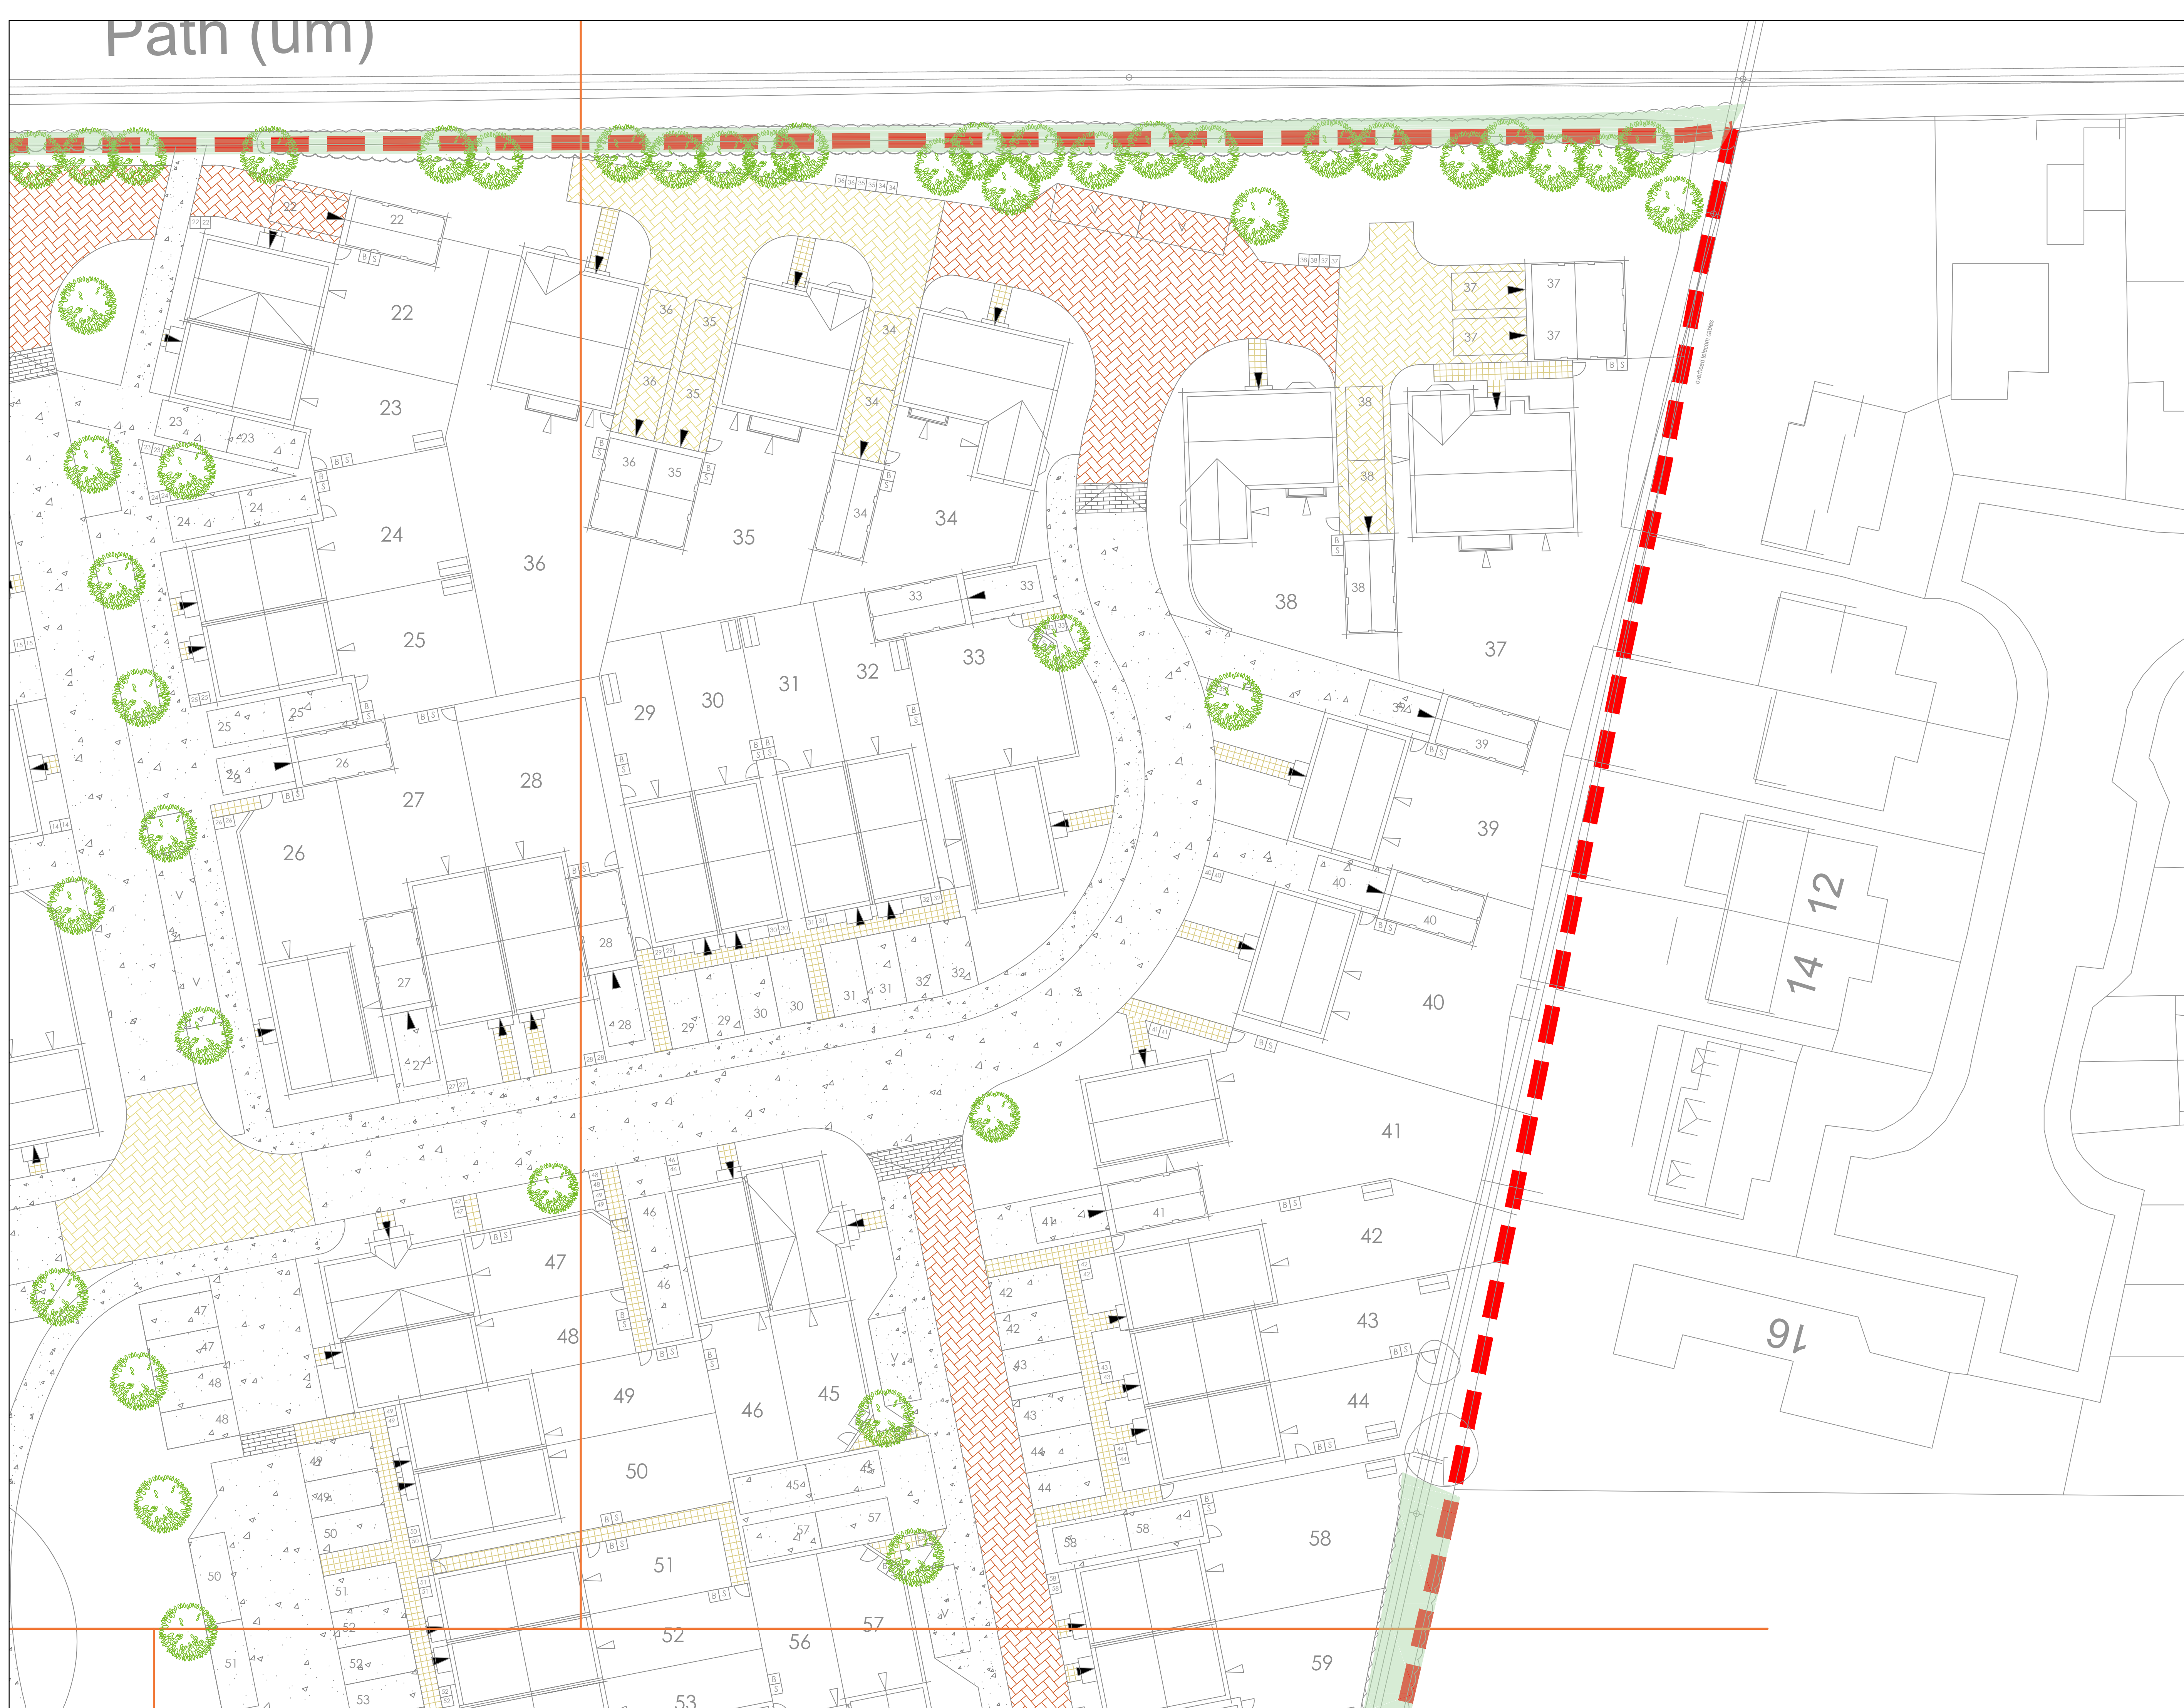


SPECIFICATION
All works generally, to comply with the written Soft Landscape Specification.

NOTE: DO NOT SCALE FROM DRAWING

Legend

- Tarmac to roads, footpaths and driveways to be installed following engineer's details.
- Keyblok paving in brindle laid in herringbone to secondary routes from Marshalls or similar and approved. Laid to engineer's details.
- Keyblok paving in brindle laid in herringbone to tertiary routes and feature squares from Marshalls or similar and approved. Laid to engineer's details.
- Keyblok paving in pennant grey laid in stretcher bond to raised tables and between surface changes from Marshalls or similar and approved. Laid to engineer's details.
- Cobbles in pennant grey to overrun areas from Marshalls or similar and approved. Laid to engineer's details.
- Concrete slabs in natural to private footpaths and bin collection points, 45x45cm from Marshalls or similar and approved. Laid to engineer's details.

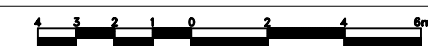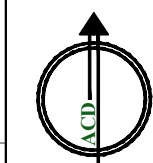

B	30.08.16	Comments	LS
A	09.06.16	Comments	JD
Rev	Date	Details	Drawn

ACD
ENVIRONMENTAL

Ecology
Archaeology
Arboriculture
Landscape Architecture

ACD at these offices:
Rodbourn Rail Business Centre, Grange Lane,
Malmesbury, SN16 0ES
Tel: 01666 825646

Courtyard House, Mill Lane, Godalming, GU7 1EY
Tel: 01483 425714

Suite 6, Crescent House, Yonge Close, Eastleigh, SO50 9SX
Tel: 02382 026 300
email: mail@acdenv.co.uk
www.acdenvironmental.co.uk

 **DAVID WILSON HOMES**
WHERE QUALITY LIVES

scheme: Hook Lane
Westergate
client: David Wilson Homes
drawing: Hard Landscape Proposals
date: May 2016
scale: 1:200@A1
drawing no: BDWS 20440 12 sheet 2 of 4
drawn: AE checked: DKM

Copyright of ACD Environmental Ltd. All rights described in Chapter IV of the Copyright, Designs and Patents Act 1988 have been generally asserted: 2011. Copyright of this plan remains with ACD until all fees have been paid in full.